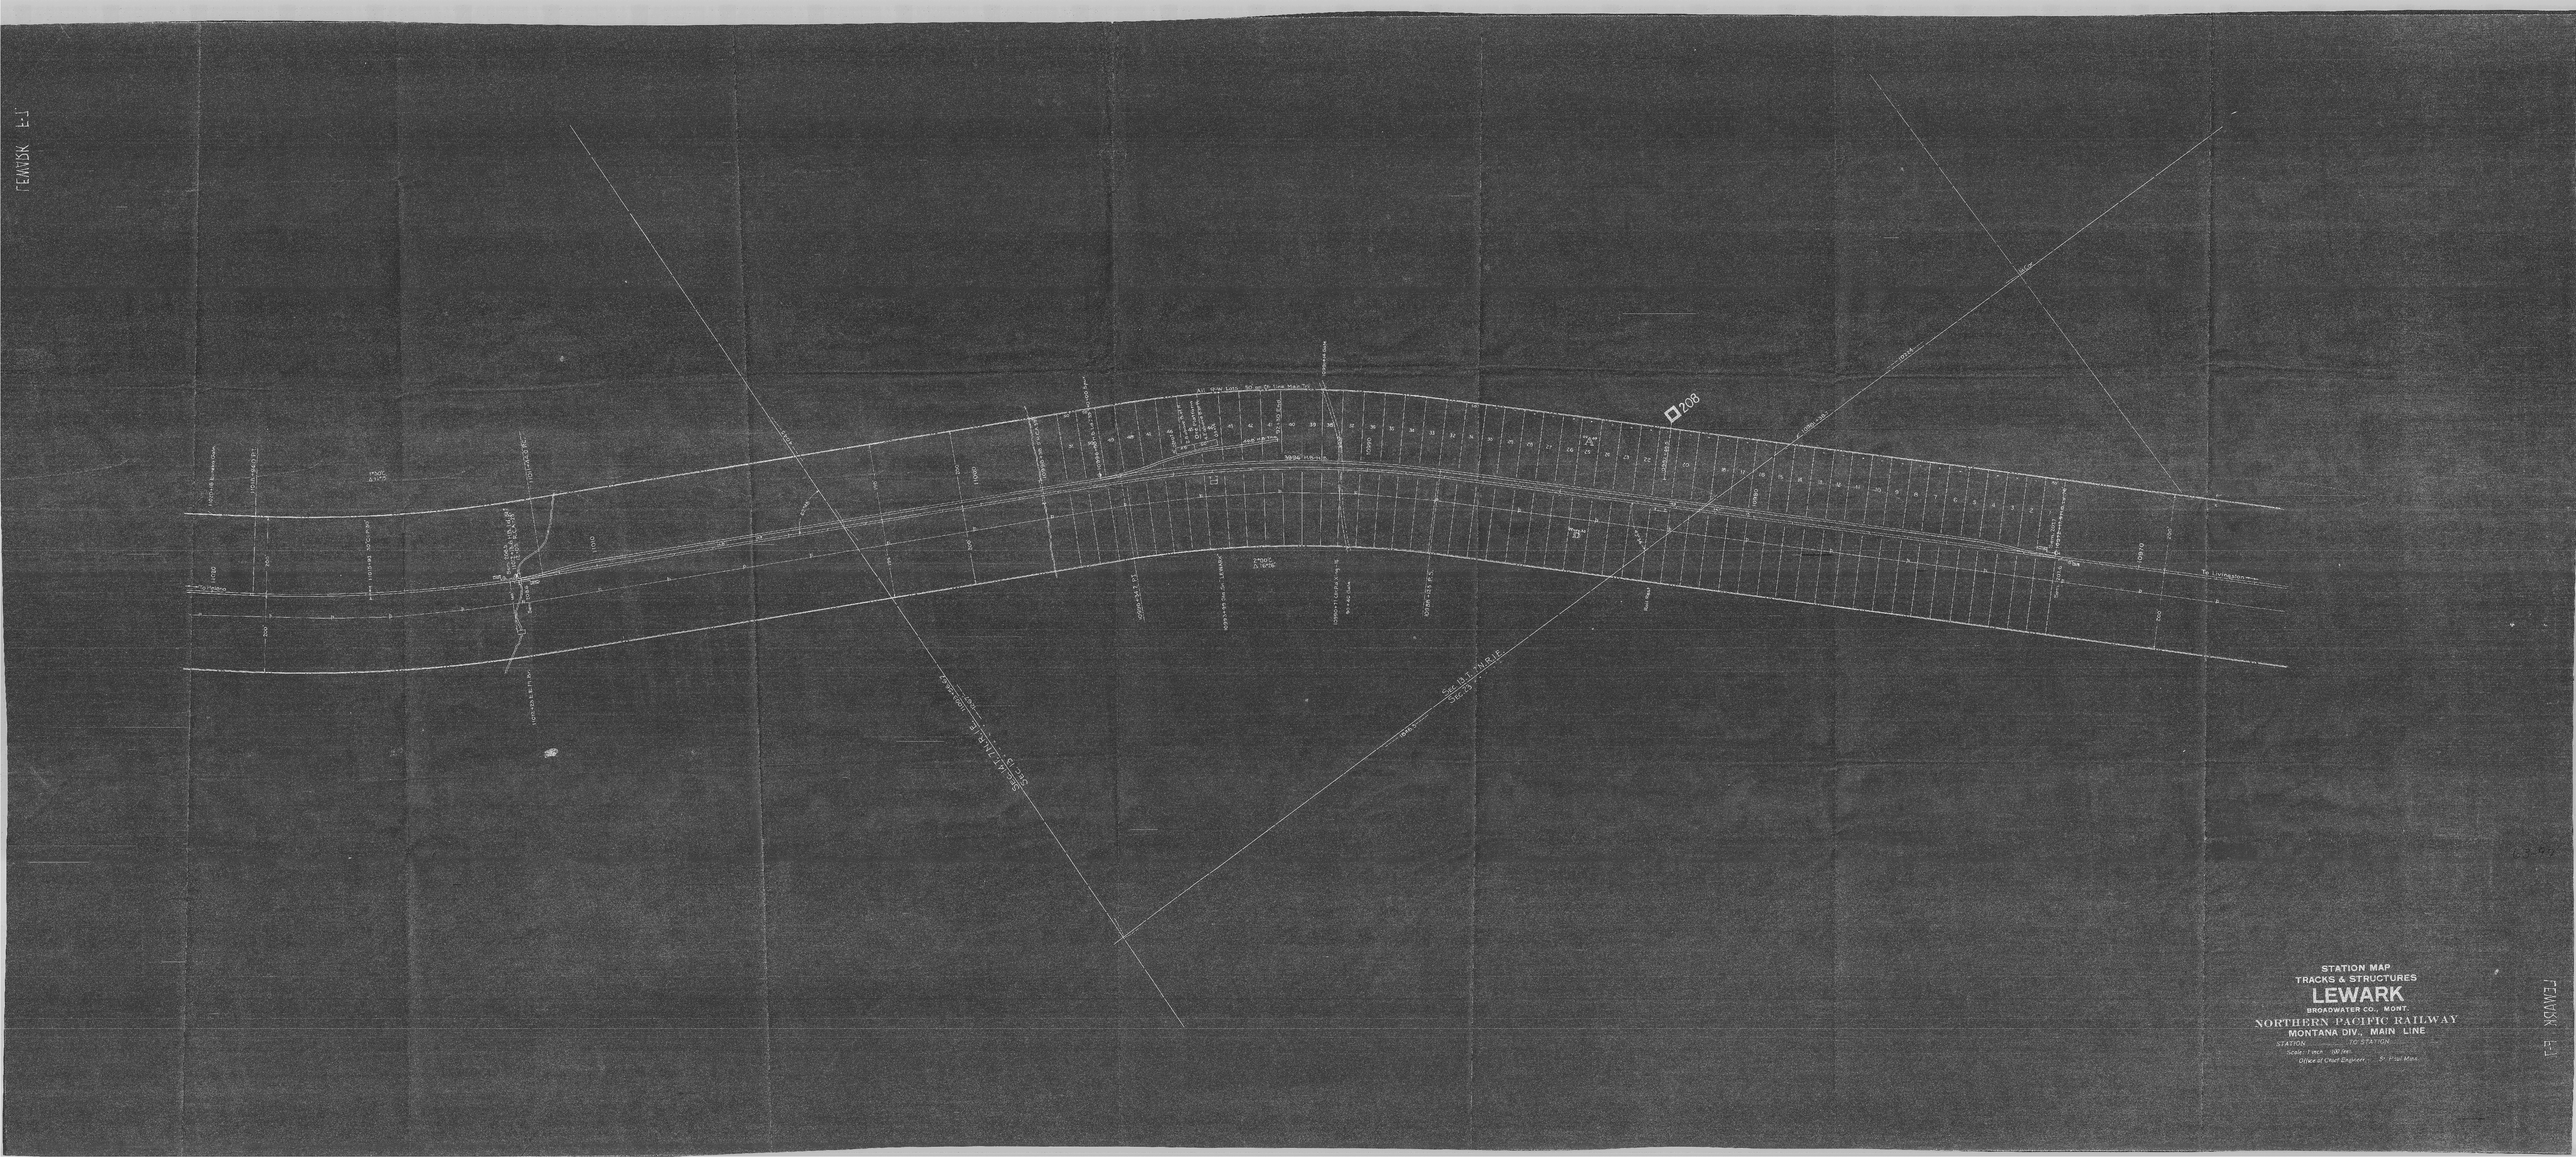

STATION MAP
TRACKS & STRUCTURES
LEWARK
BROADWATER CO., MONT.
NORTHERN PACIFIC RAILWAY
MONTANA DIV., MAIN LINE
STATION TO STATION
Scale: 1 inch = 100 feet
Office of Chief Engineer, St. Paul Mass.
208