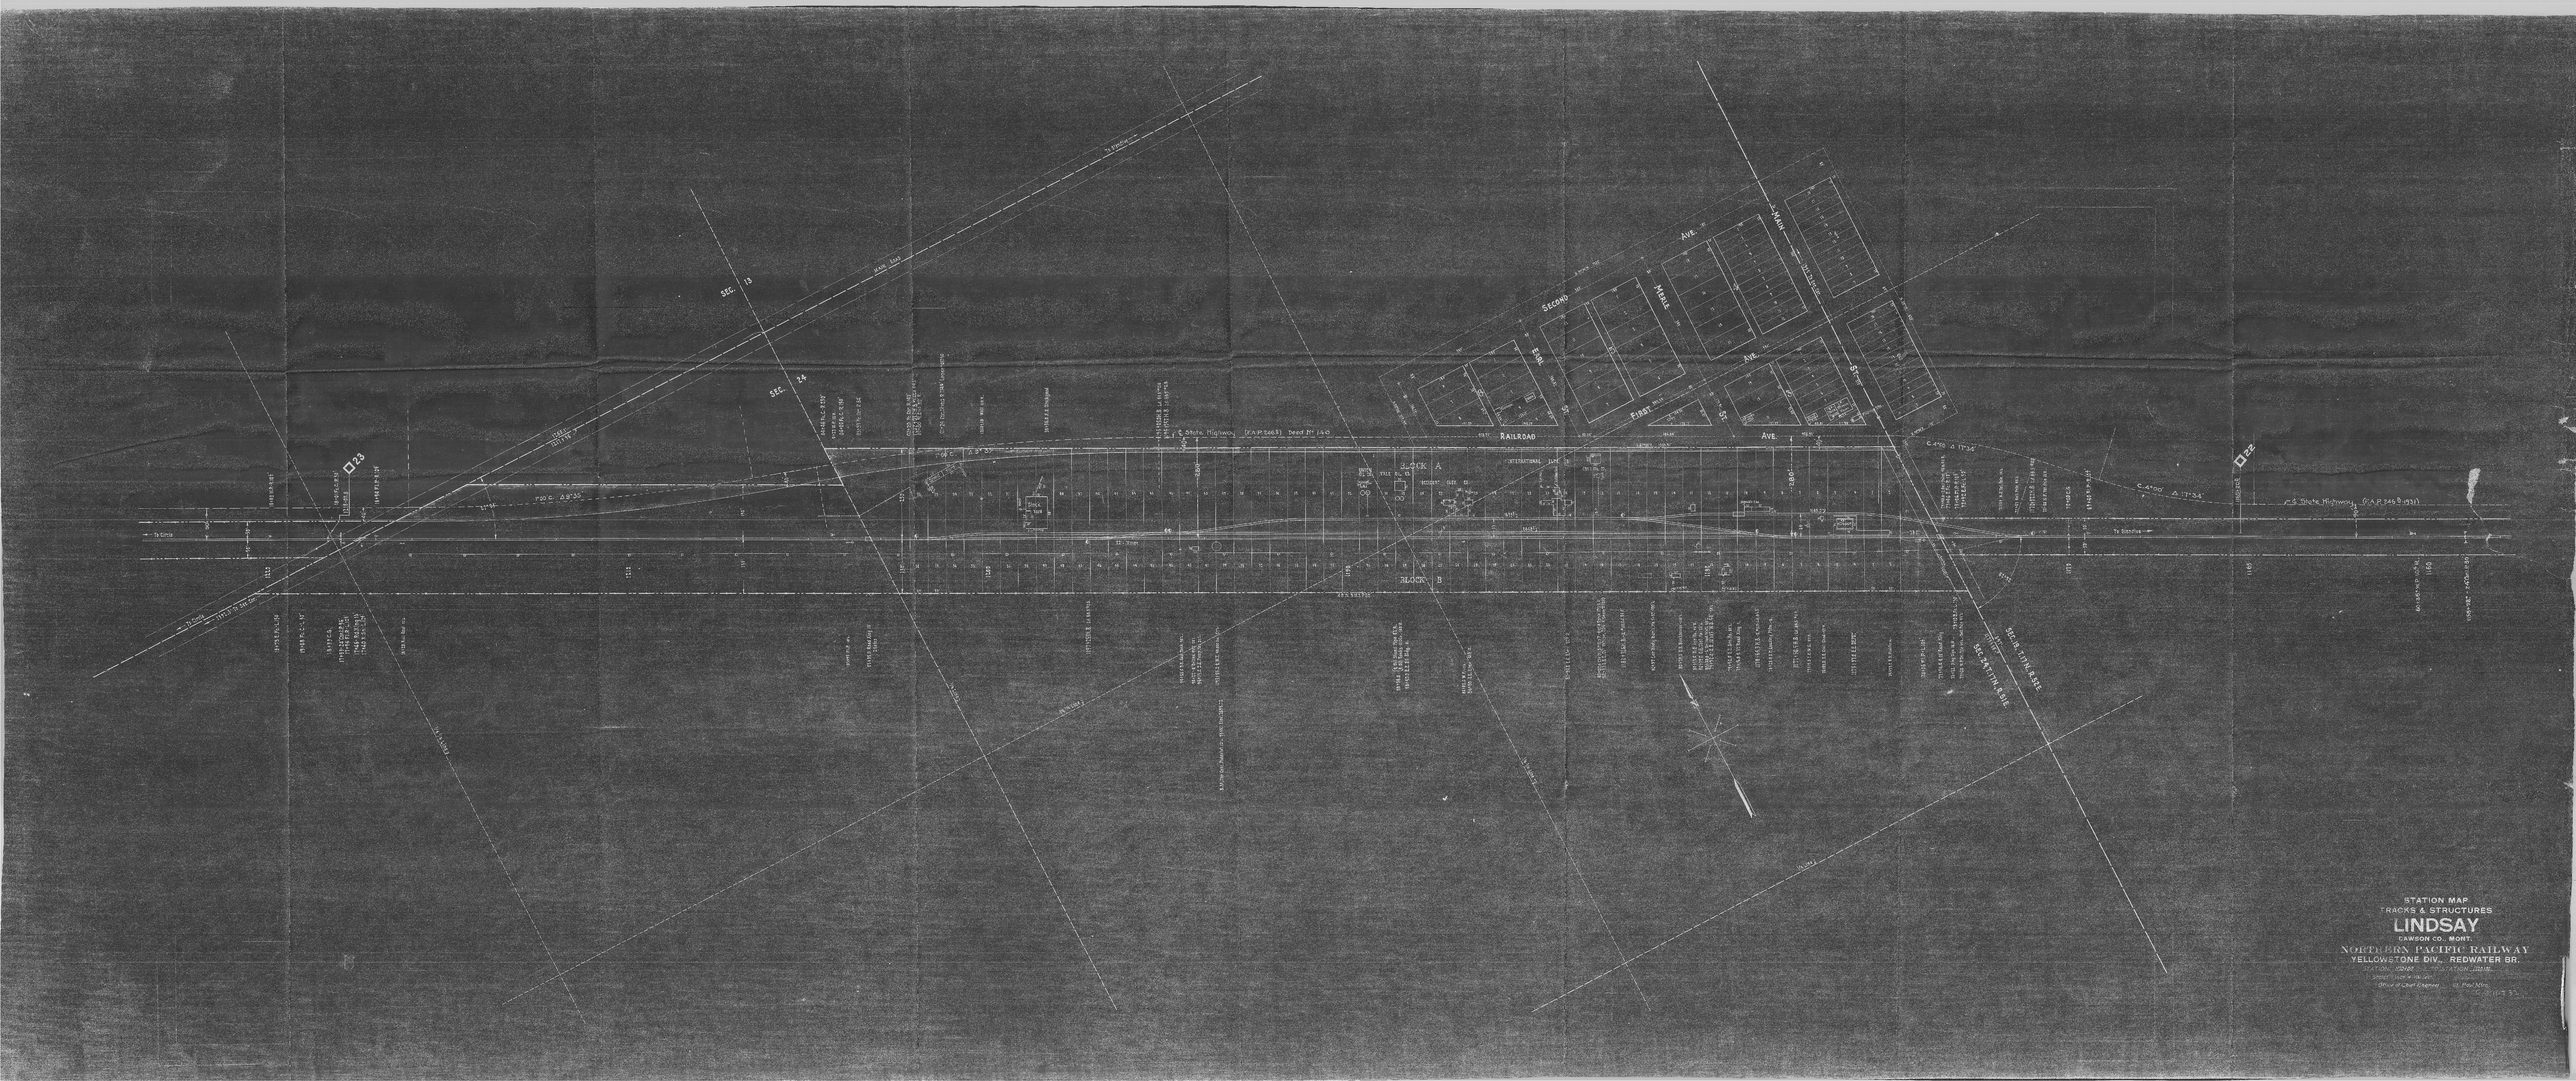
SEC. 13
SEC. 24
SECOND AVE.
MAIN ST.
MERLE
EIRL
FIRST AVE.
RAILROAD AVE.
BLOCK A
BLOCK B
To Circle
To Sunshine
SEC. 18 T.17 N. R.51 E.
SEC. 24 T.17 N. R.51 E.
STATION MAP
TRACKS & STRUCTURES
LINDSAY
DAWSON CO., MONT.
NORTHERN PACIFIC RAILWAY
YELLOWSTONE DIV., REDWATER BR.