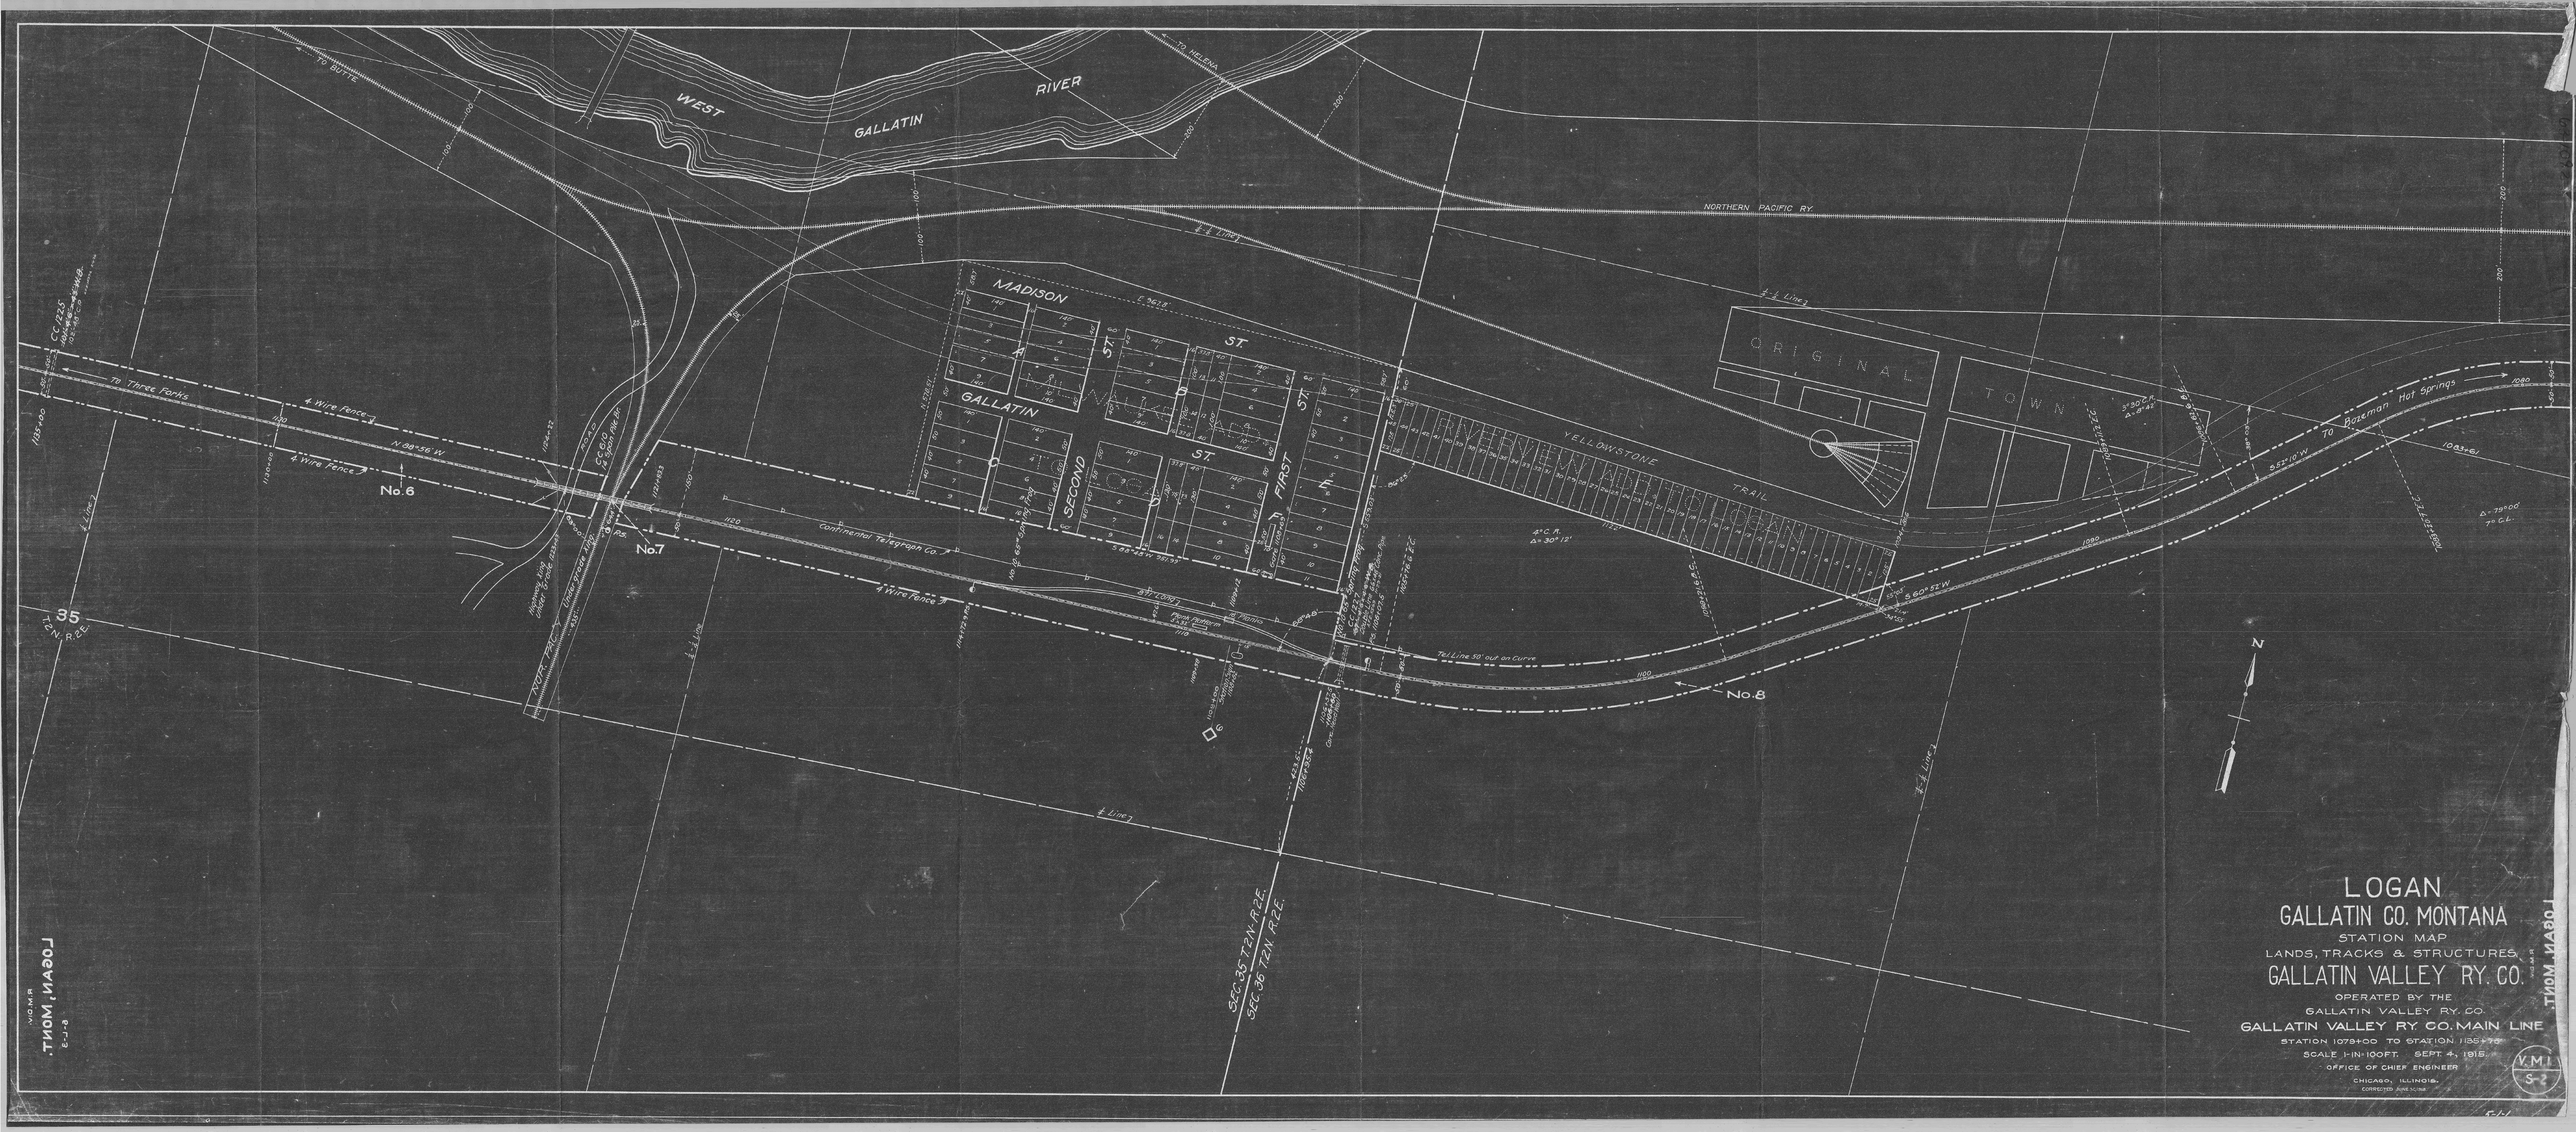
WEST GALLATIN RIVER
TO BUTTE
TO HELENA
NORTHERN PACIFIC RY.
MADISON ST.
GALLATIN ST.
SECOND ST.
FIRST ST.
ORIGINAL TOWN
YELLOWSTONE TRAIL
RIVERVIEW ADDITION LOGAN
To Three Forks
To Bozeman Hot Springs
4 Wire Fence
N 88°56' W
No.6
No.7
No.8
Continental Telegraph Co.
Tel. Line 50' out on Curve
35
T.2N. R.2E.
SEC. 35 T.2N. R.2E.
SEC. 36 T.2N. R.2E.
N
LOGAN
GALLATIN CO. MONTANA
STATION MAP
LANDS, TRACKS & STRUCTURES
GALLATIN VALLEY RY. CO.
OPERATED BY THE
GALLATIN VALLEY RY. CO.
GALLATIN VALLEY RY. CO. MAIN LINE
STATION 1079+00 TO STATION 1135+75
SCALE 1-IN-100FT. SEPT. 4, 1915.
OFFICE OF CHIEF ENGINEER
CHICAGO, ILLINOIS.
CORRECTED JUNE 12, 1918
V.M.1
S-2