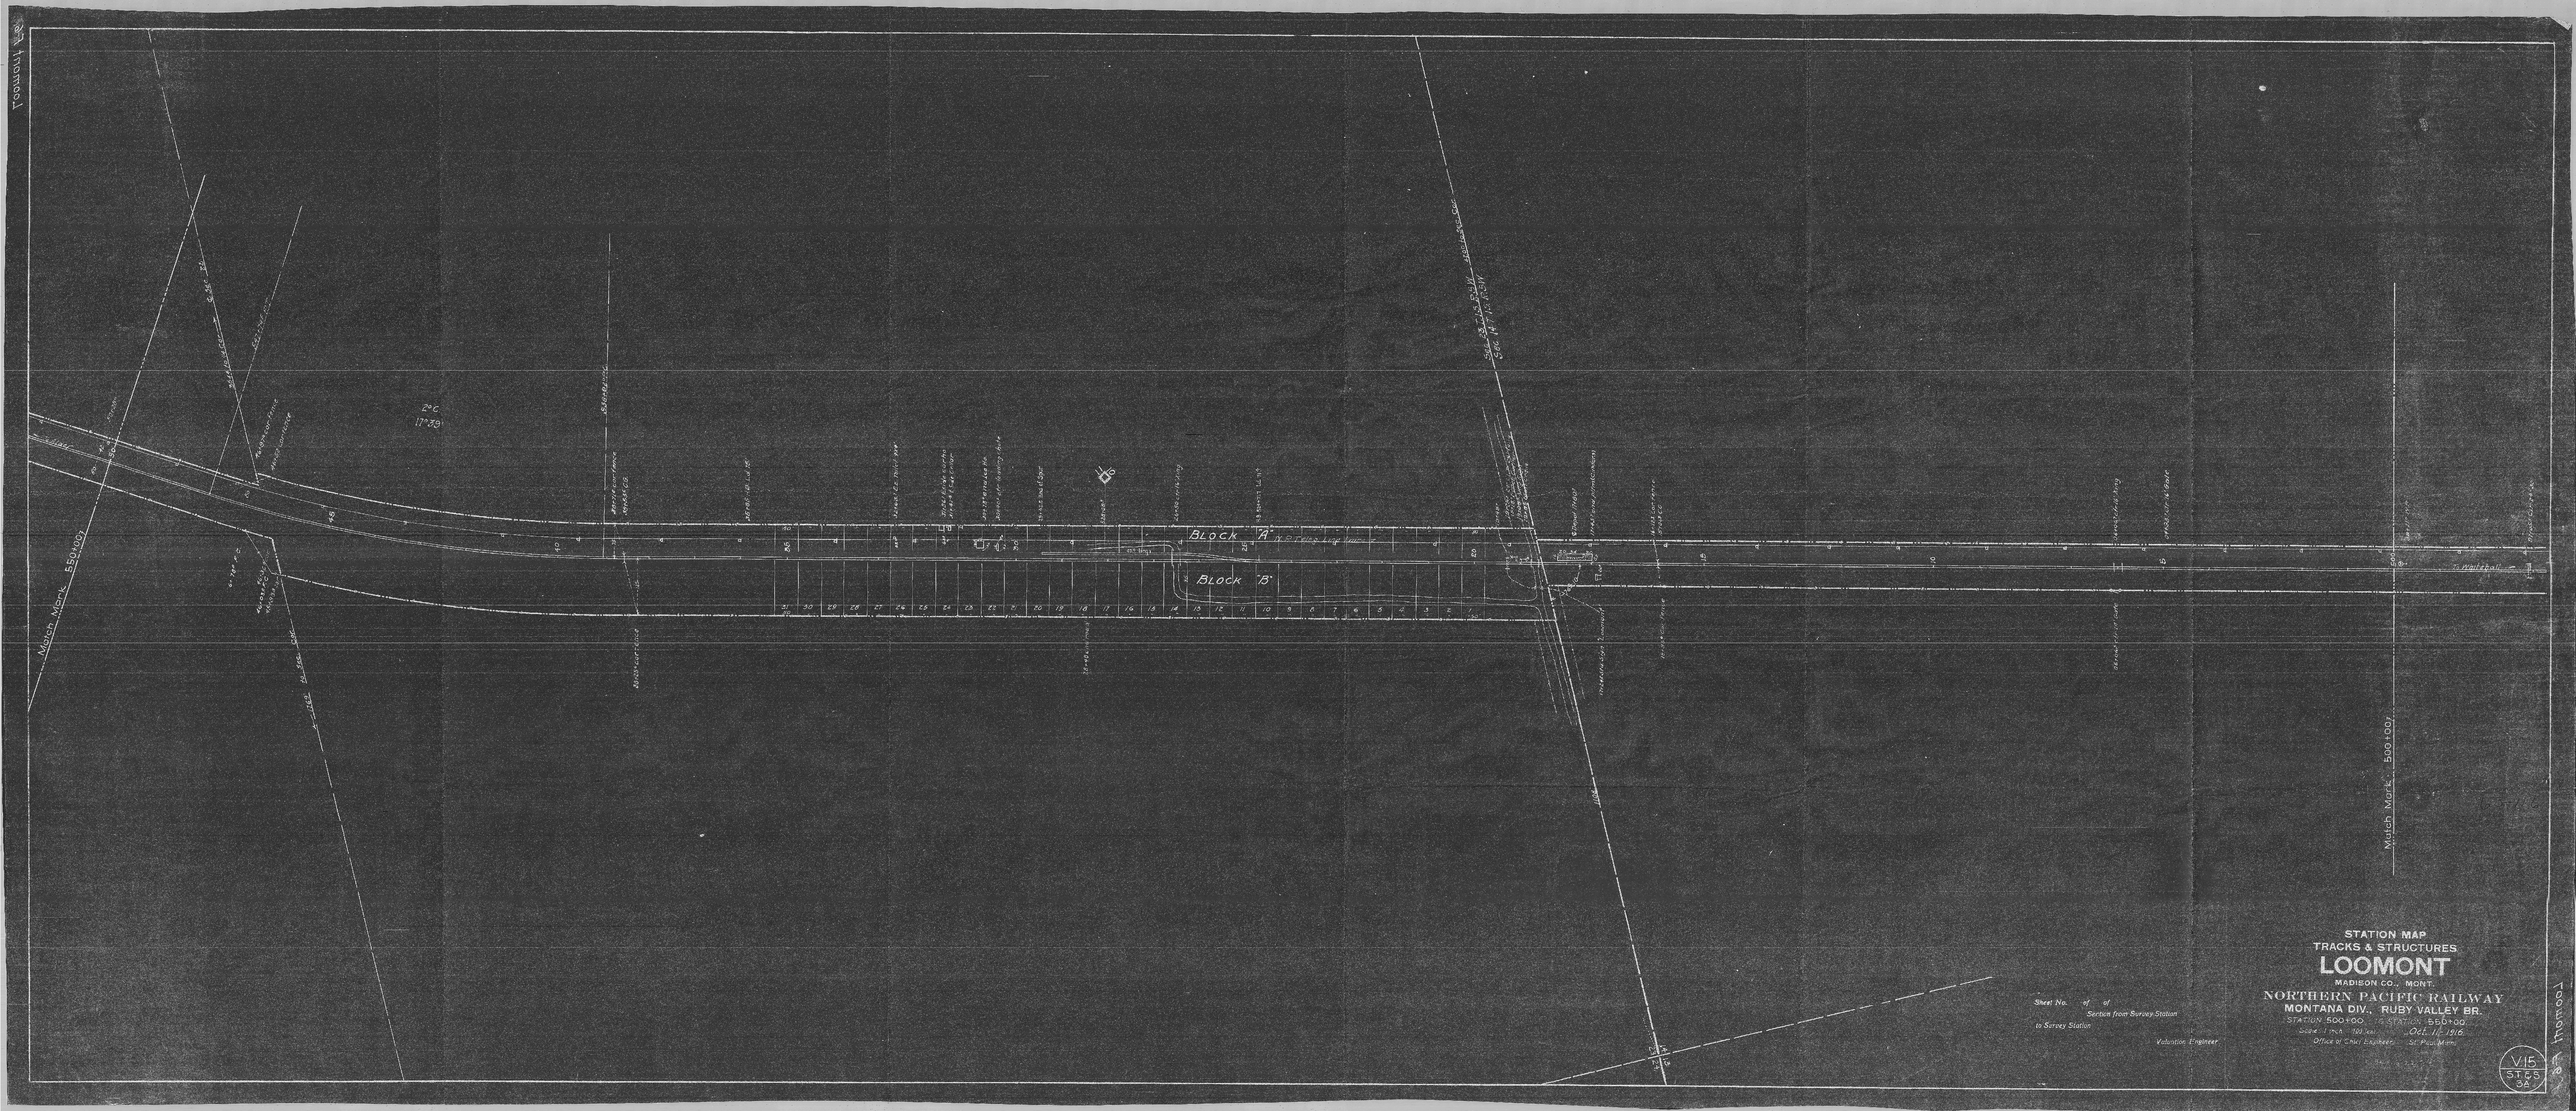
Loomont
Match Mark 550+00
Match Mark 500+00
BLOCK "A"
BLOCK "B"
2°C
17°39'
Sheet No. of of
Section from Survey Station
to Survey Station
Valuation Engineer
STATION MAP
TRACKS & STRUCTURES
LOOMONT
MADISON CO., MONT.
NORTHERN PACIFIC RAILWAY
MONTANA DIV., RUBY VALLEY BR.
STATION 500+00 TO STATION 550+00
Scale: 1 inch = 100 feet
Oct. 11, 1916
Office of Chief Engineer St. Paul, Minn.
V.15
ST.ES
3A