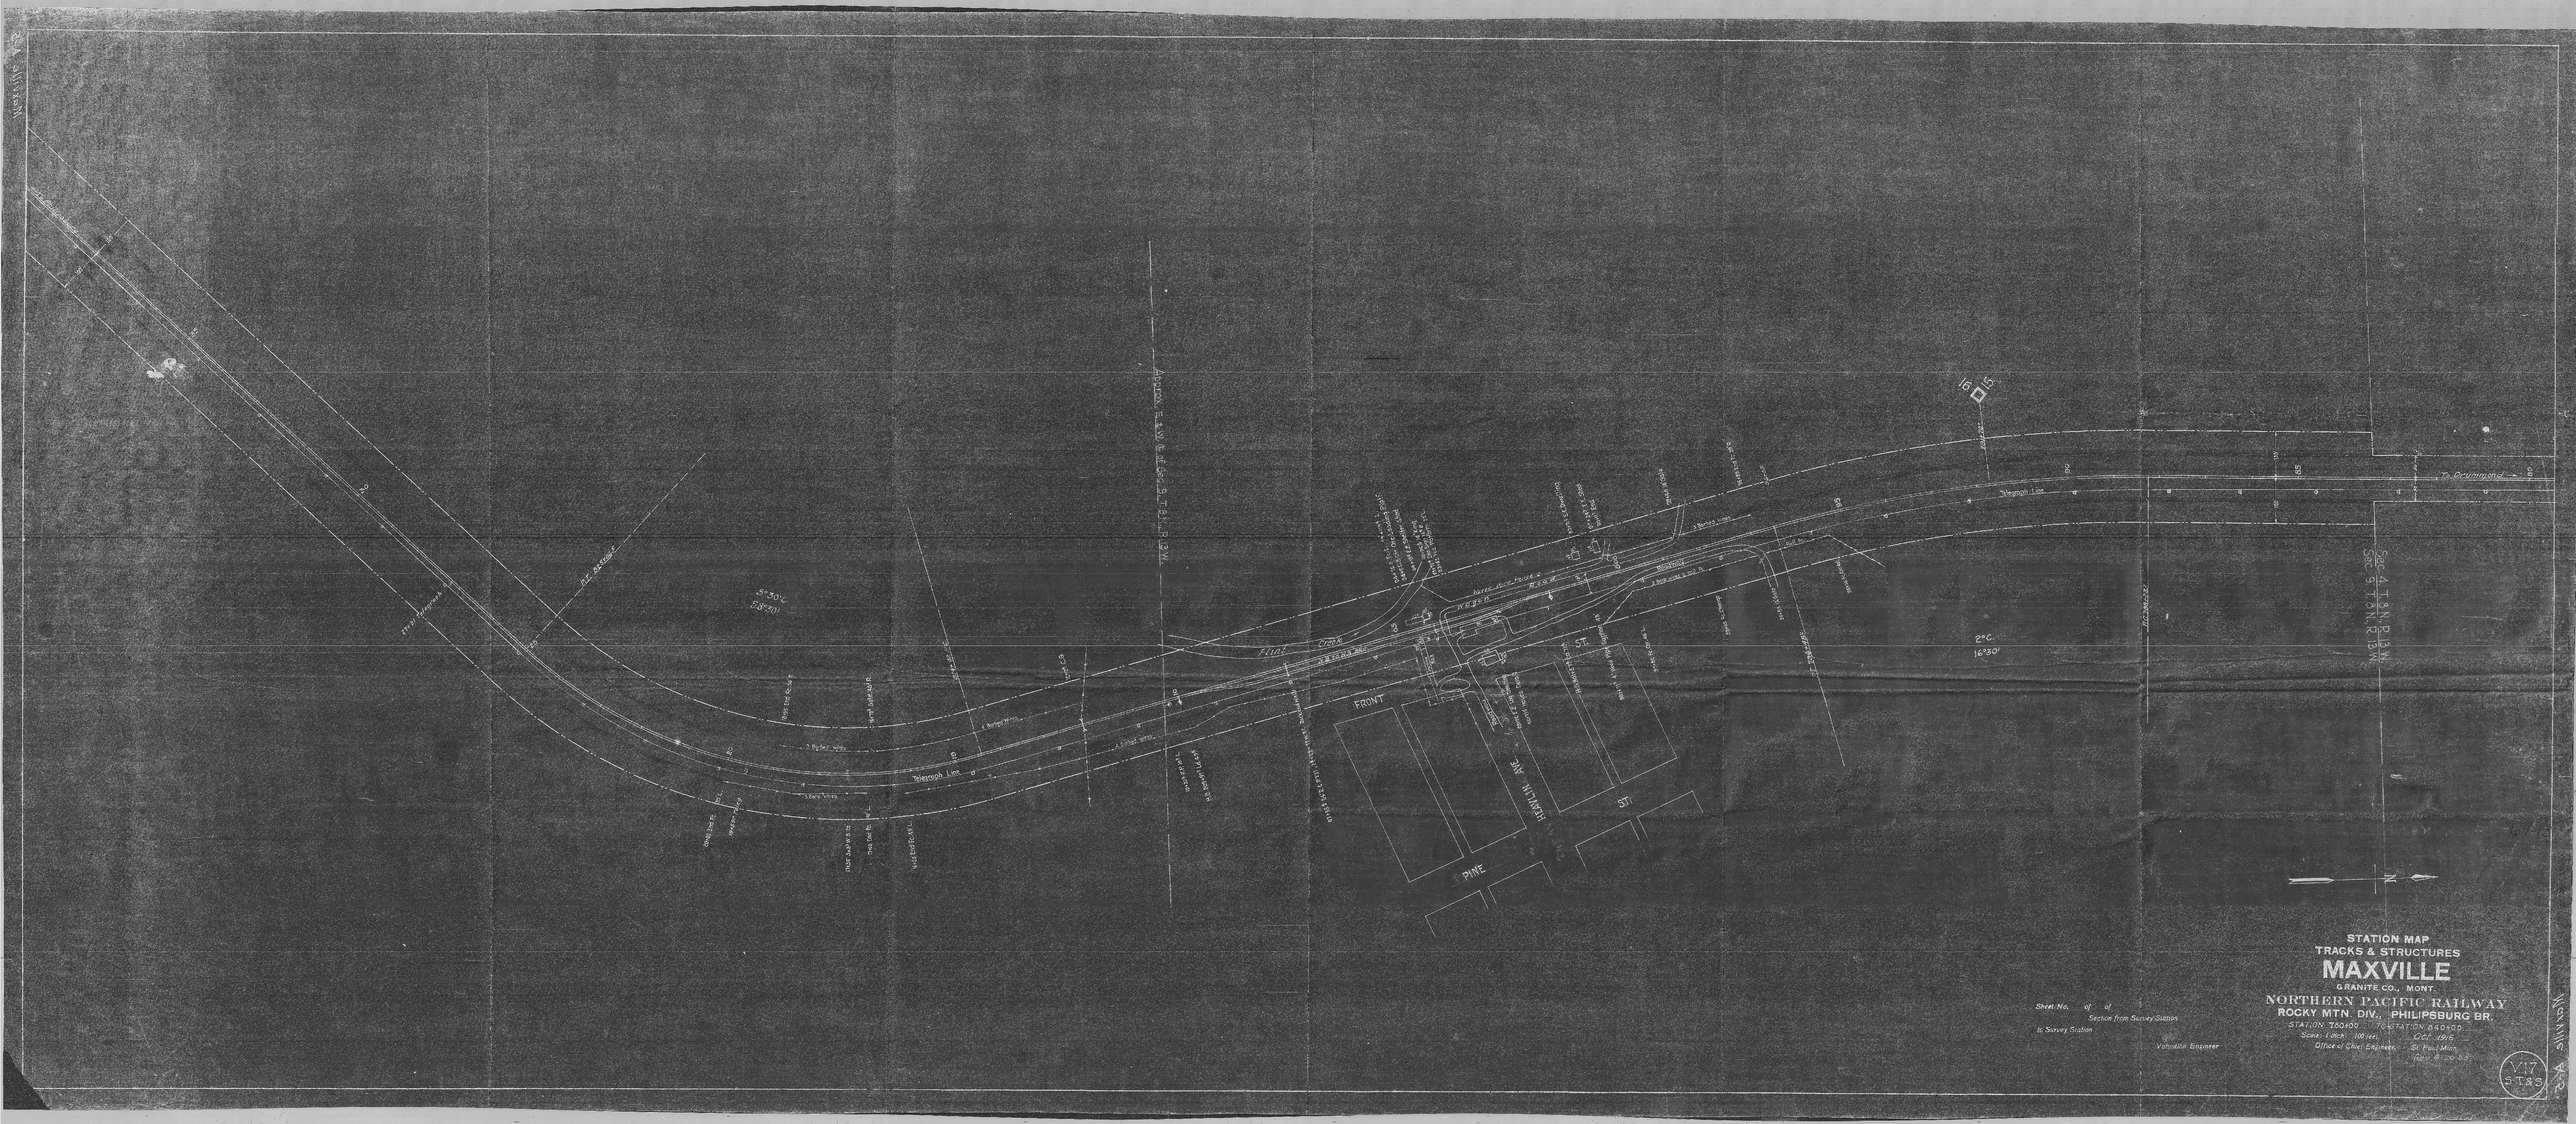

Flint Creek
FRONT
PINE
HEAVLIN AVE.
ST.
ST.
Telegraph Line
To Drummond
Sec. 4 T.8 N. R.13 W.
Sec. 9 T.8 N. R.13 W.
Approx. E. & W. ¼ of Sec. 9 T.8 N. R.13 W.
5°30'C
58°30'
2°C.
16°30'
16
15
N
STATION MAP
TRACKS & STRUCTURES
MAXVILLE
GRANITE CO., MONT.
NORTHERN PACIFIC RAILWAY
ROCKY MTN. DIV., PHILIPSBURG BR.
STATION 760+00 TO STATION 860+00
Scale: 1 inch = 100 feet.
Oct. 1916
Office of Chief Engineer, St. Paul, Minn.
Rev. 8-20-33
Sheet No. of of
Section from Survey Station
to Survey Station
Valuation Engineer
V17
5 T&S