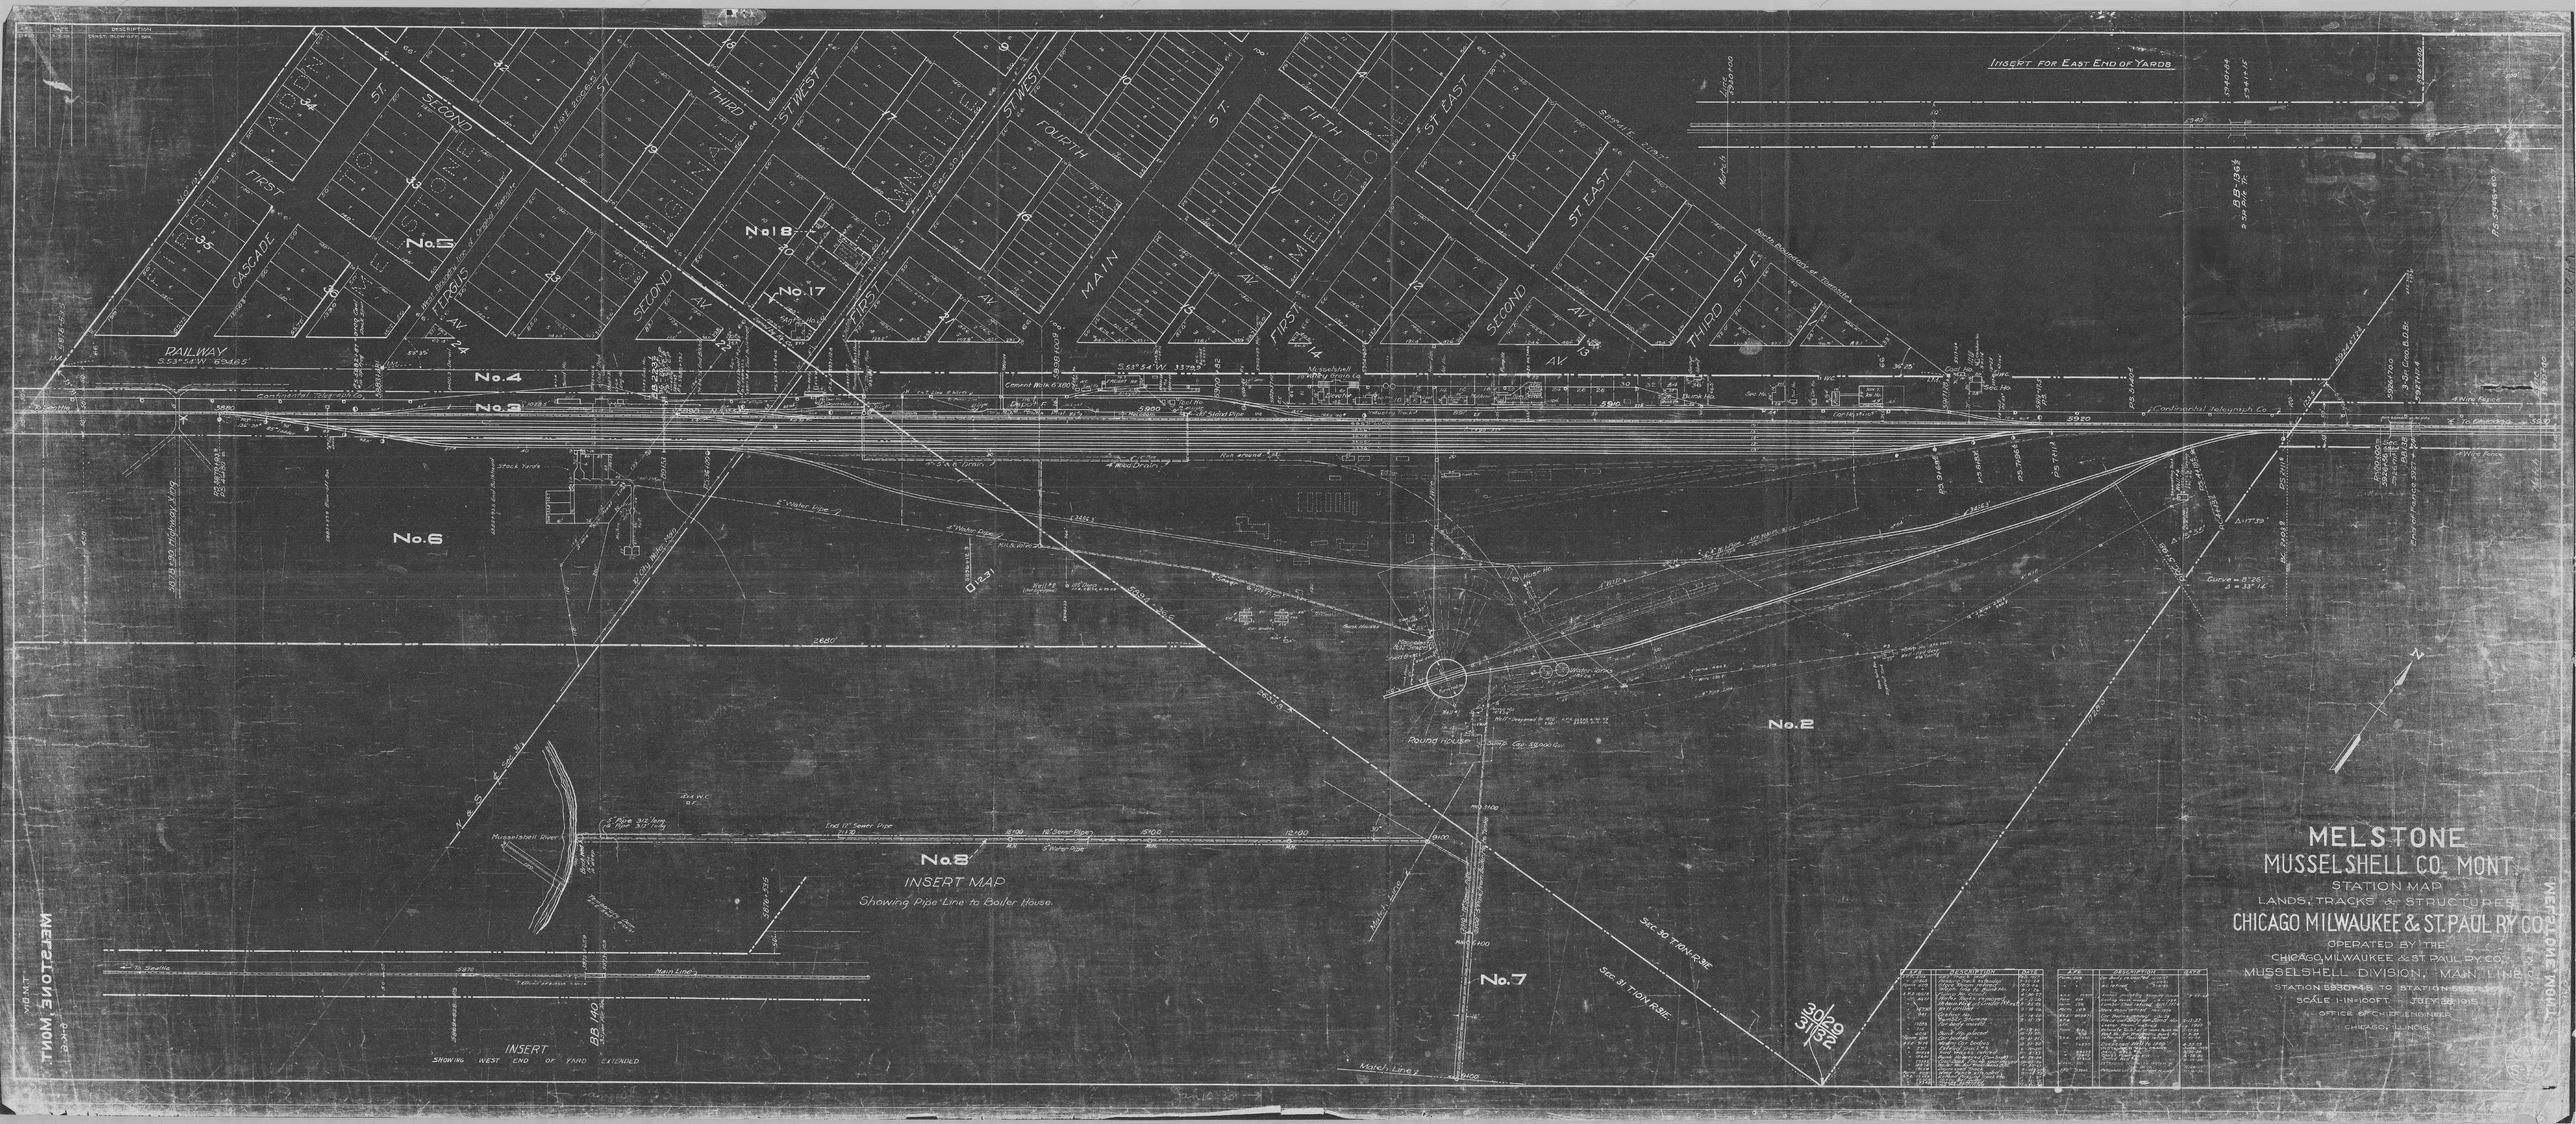
MELSTONE
MUSSELSHELL CO. MONT.
STATION MAP
LANDS, TRACKS & STRUCTURES
CHICAGO MILWAUKEE & ST. PAUL RY CO.
OPERATED BY THE
CHICAGO, MILWAUKEE & ST. PAUL RY CO.
MUSSELSHELL DIVISION, MAIN LINE
STATION 5930+45 TO STATION 5930+
SCALE 1-IN=100 FT. JULY 28, 1915
OFFICE OF CHIEF ENGINEER
CHICAGO, ILLINOIS
INSERT FOR EAST END OF YARDS
RAILWAY
No.2
No.3
No.4
No.5
No.6
No.7
No.8
No.17
No.18
INSERT MAP
Showing Pipe Line to Boiler House.
INSERT
SHOWING WEST END OF YARD EXTENDED
Round House
Main Line
Sec. 30 T10N R31E
Sec. 31 T10N R31E
Continental Telegraph Co.
Musselshell River
FIRST ADDN
CASCADE
FERGUS
SECOND
THIRD
ST. WEST
FOURTH
MAIN
FIFTH
ST. EAST
SECOND
THIRD ST. E.
FIRST
AV.
MELSTONE
ORIGINAL
TO
ST.
MELSTONE
MONT.