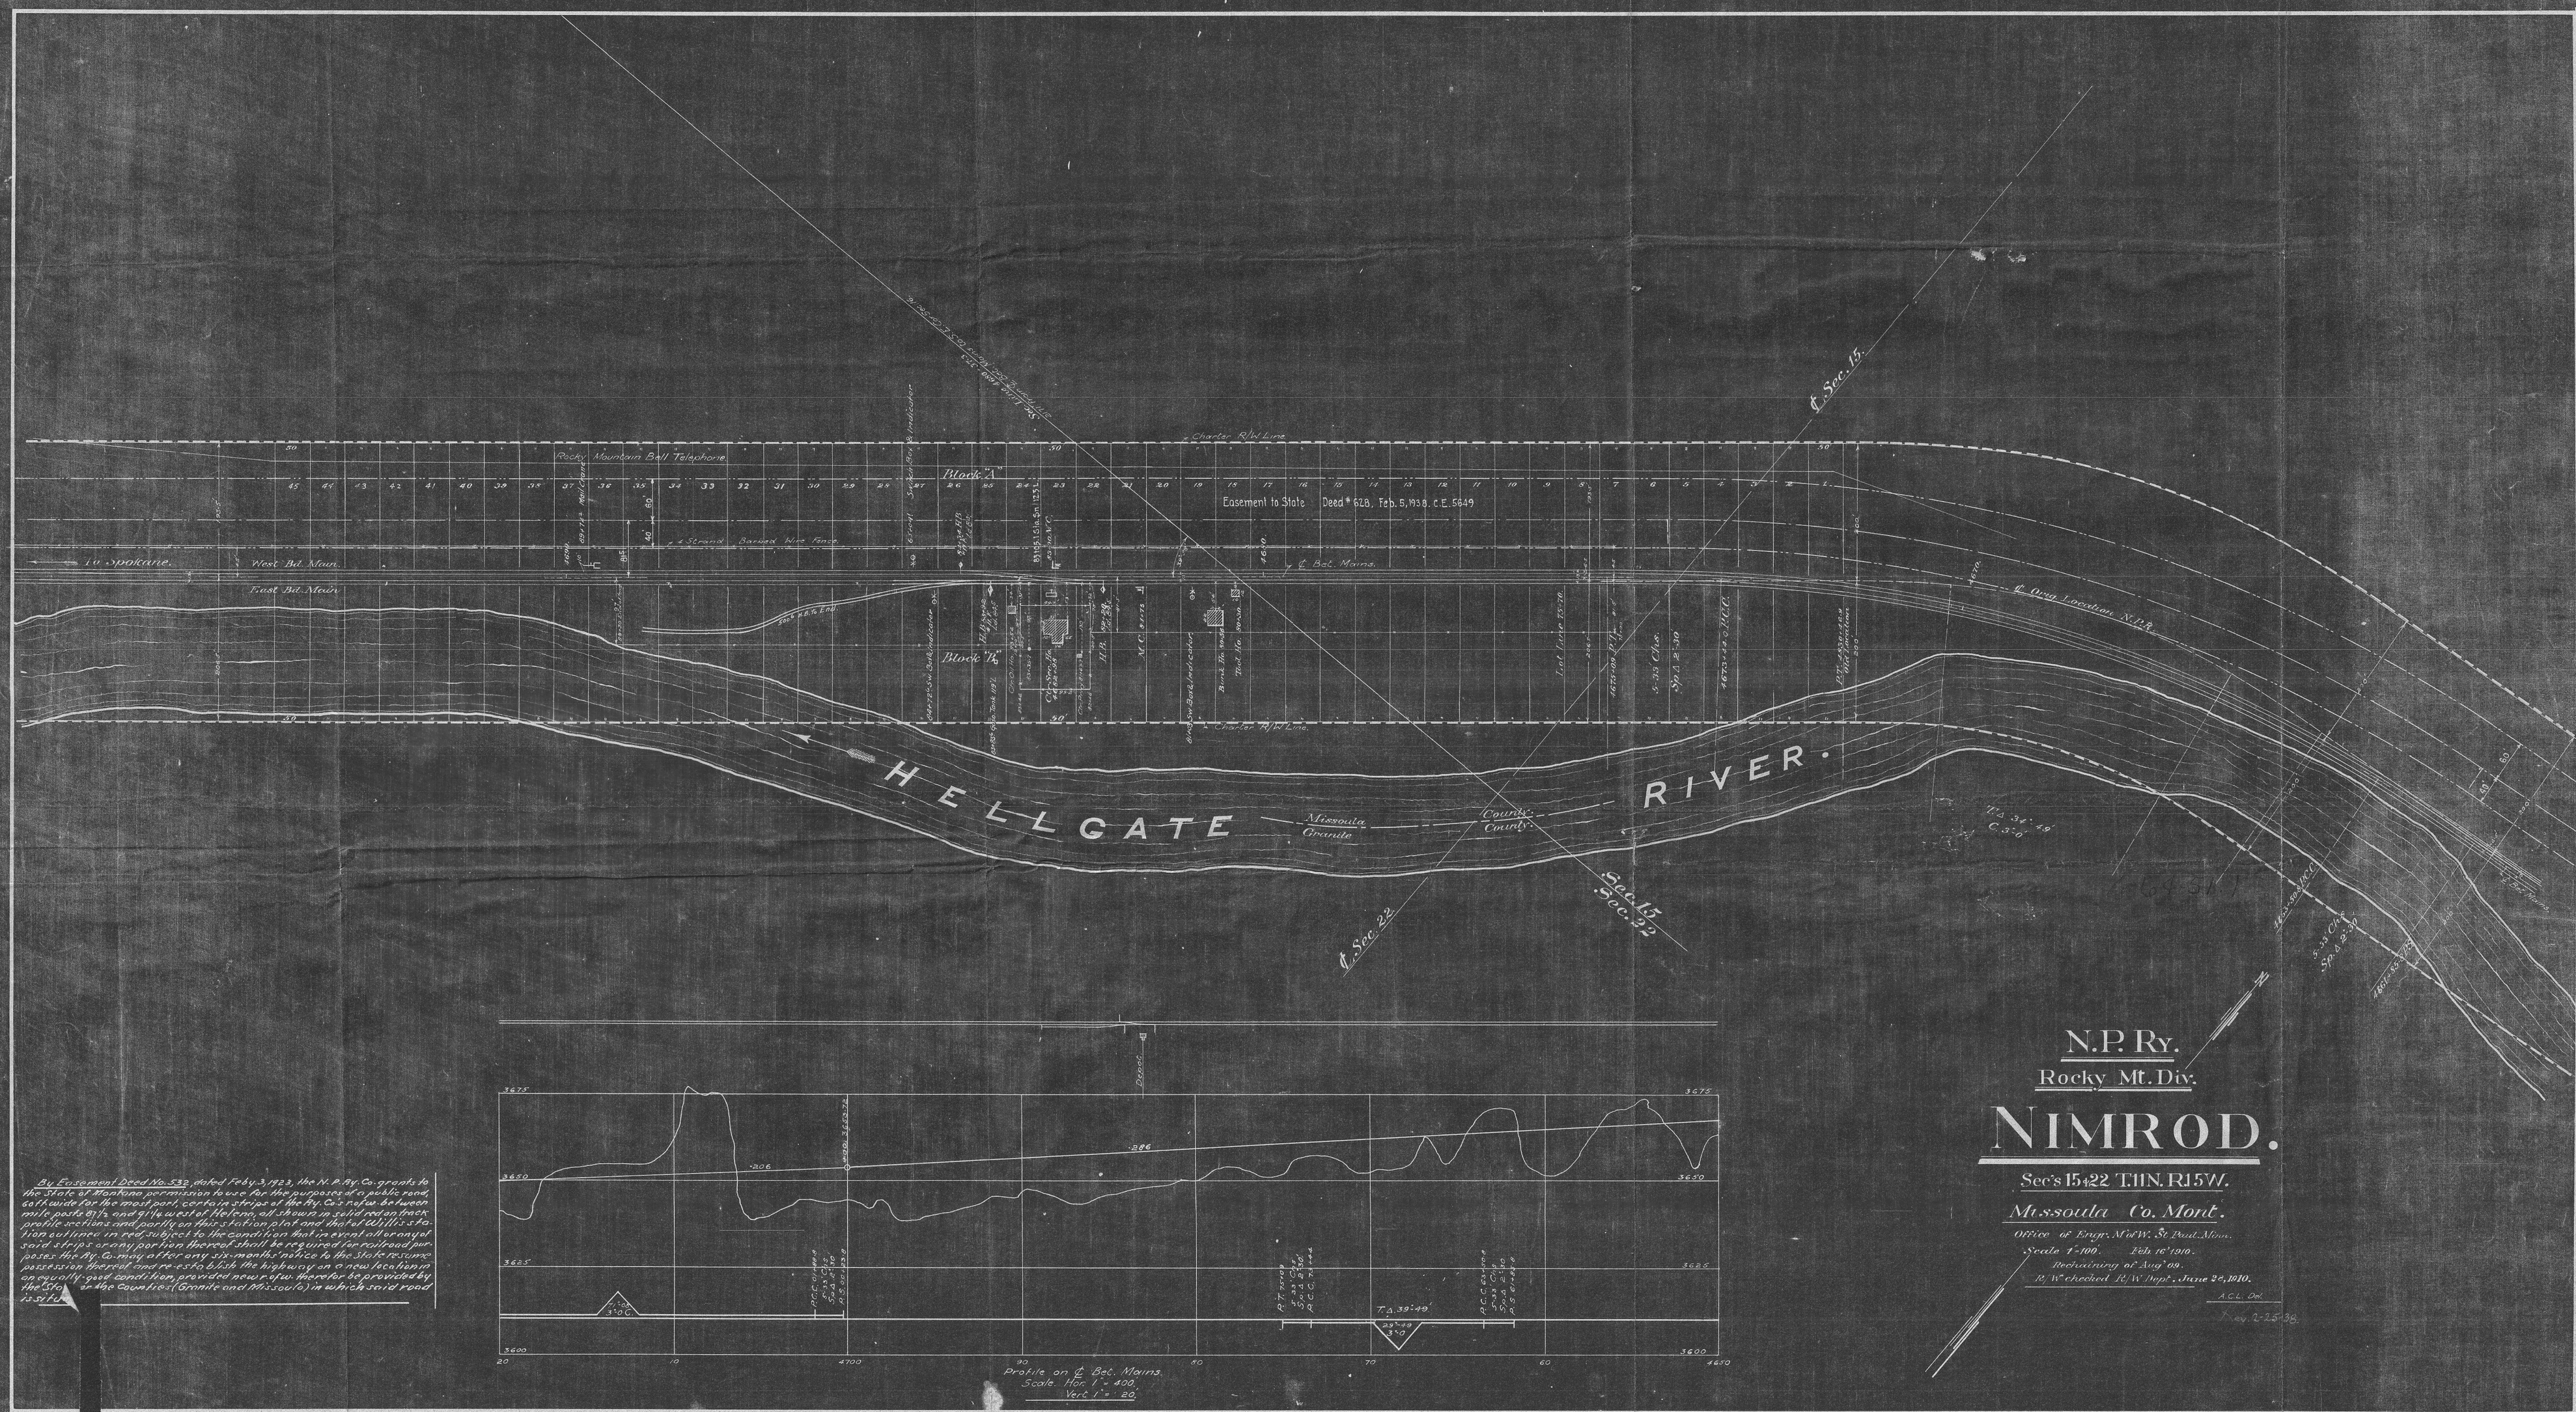

By Easement Deed No. 532, dated Feby. 3, 1923, the N. P. Ry. Co. grants to the State of Montana permission to use for the purposes of a public road, 60 ft. wide for the most part, certain strips of the Ry. Co's. r. of w. between mile posts 87½ and 91¼ west of Helena, all shown in solid red on track profile sections and partly on this station plat and that of Willis station outlined in red, subject to the condition that in event all or any of said strips or any portion thereof shall be required for railroad purposes the Ry. Co. may after any six-months' notice to the State resume possession thereof and re-establish the highway on a new location in an equally good condition, provided new r. of w. therefor be provided by the State or the Counties (Granite and Missoula) in which said road is situ[illegible]

N.P. Ry.

Rocky Mt. Div.

NIMROD.

Sec's 15 & 22 T. 11 N. R. 15 W.

Missoula Co. Mont.

Office of Engr. M. of W. St. Paul Minn.

Scale 1" = 100'. Feb. 16th 1910.

Reclaiming of Aug. 09.

R/W checked R/W Dept. June 28, 1910.

A.C.L. Del.

Nov. 2-25-38.

Nimrod H-1