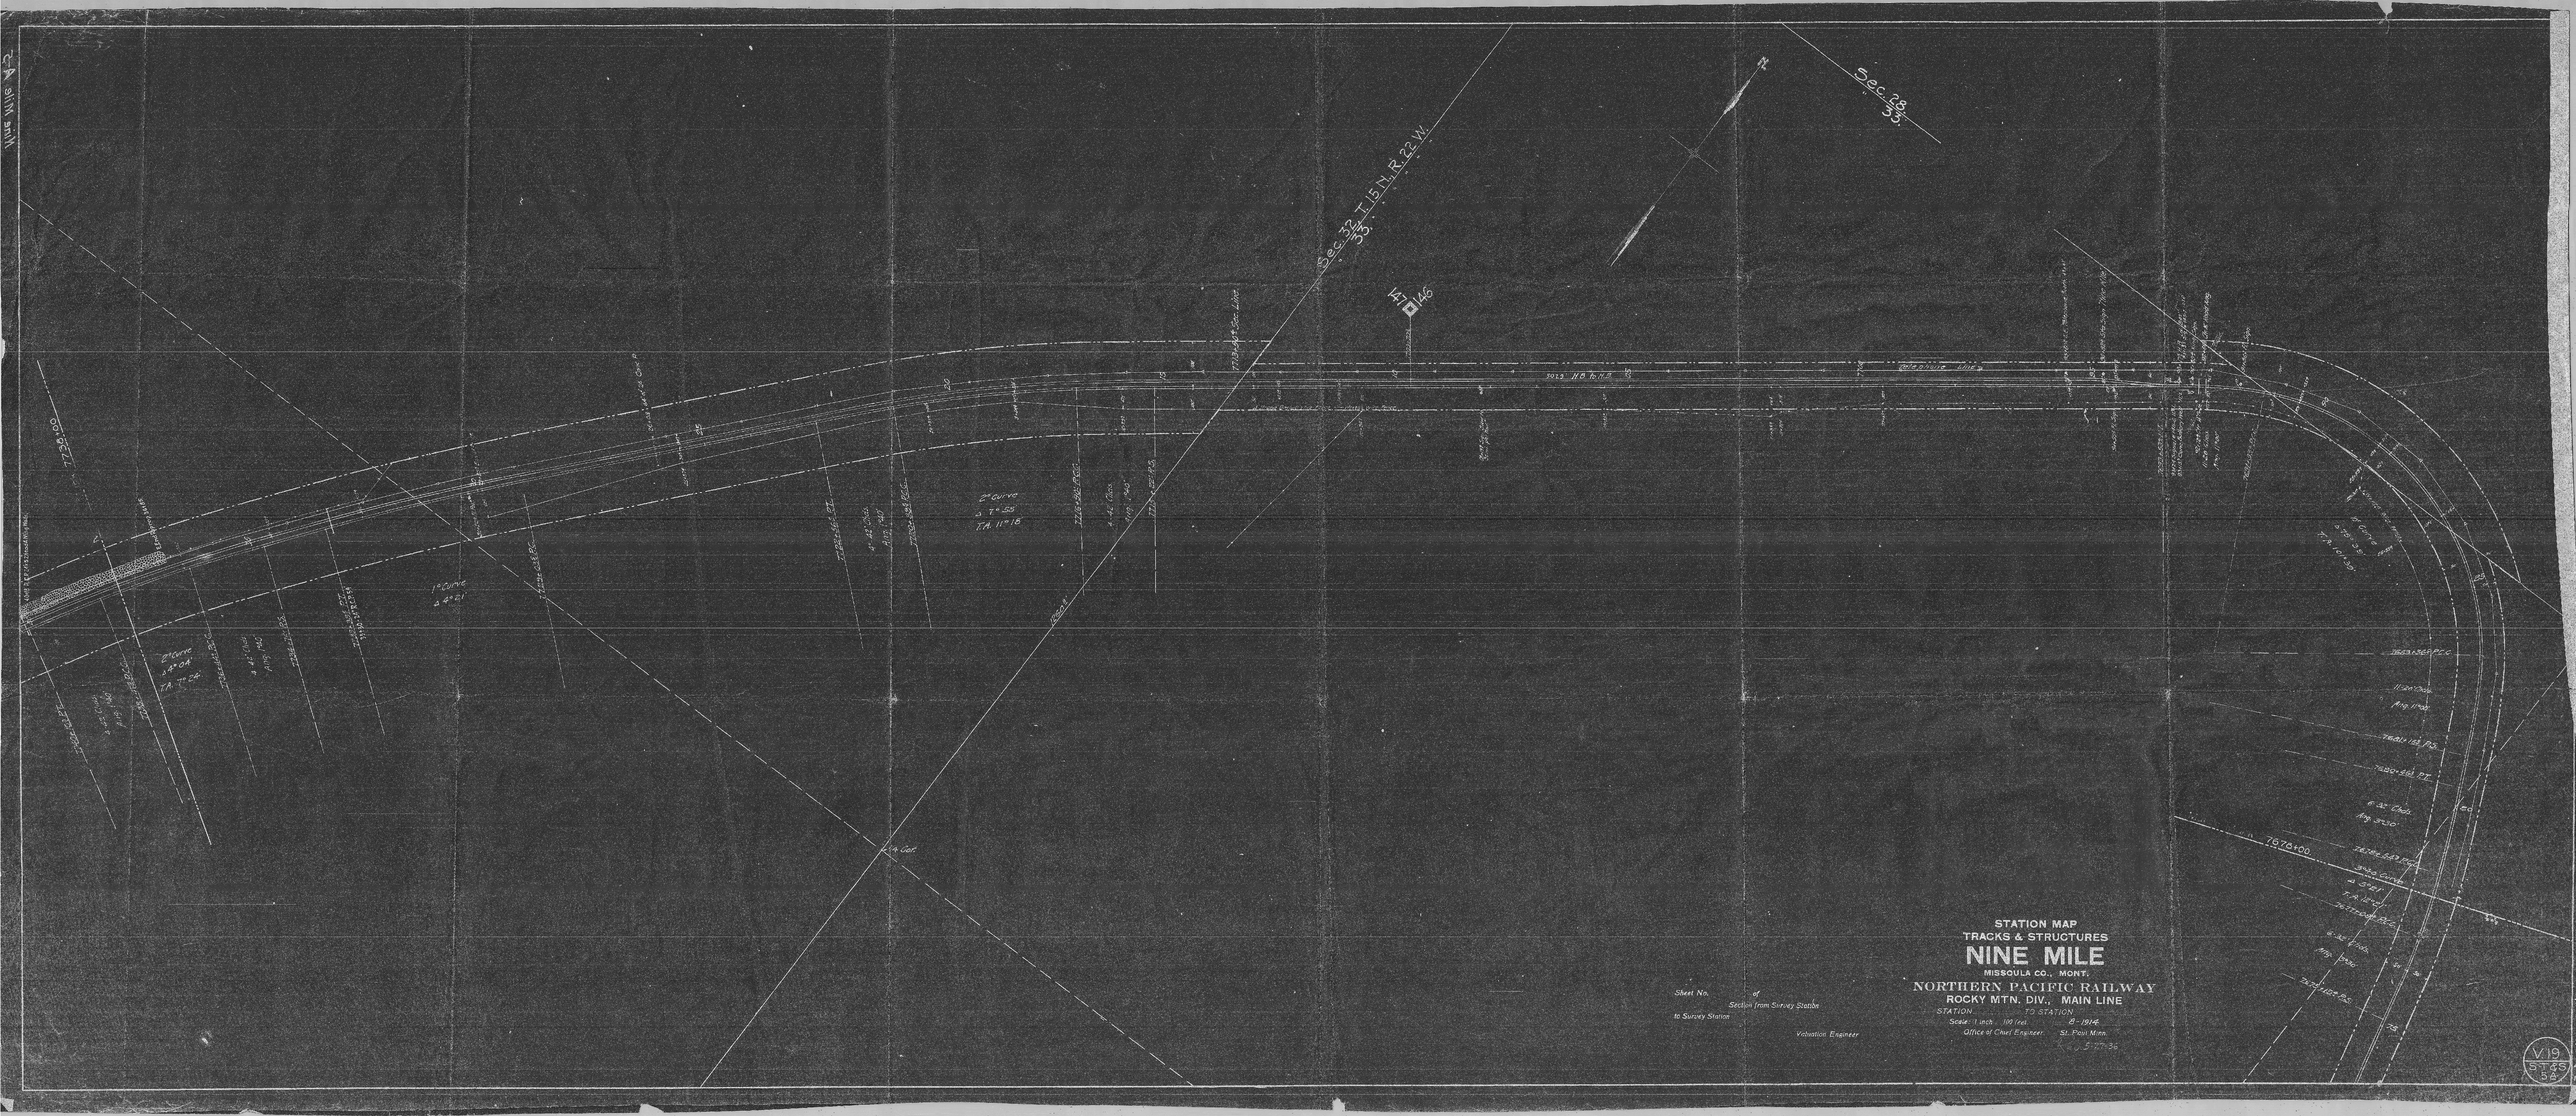
Sec. 32 T. 15 N. R. 22 W.
33
Sec. 28
33
N
146
7738+00
7678+00
STATION MAP
TRACKS & STRUCTURES
NINE MILE
MISSOULA CO., MONT.
NORTHERN PACIFIC RAILWAY
ROCKY MTN. DIV., MAIN LINE
STATION TO STATION
Scale: 1 inch 100 feet
8-1914
Office of Chief Engineer St. Paul Minn.
Sheet No. of
Section from Survey Station
to Survey Station
Valuation Engineer
V.19
ST 45
5A