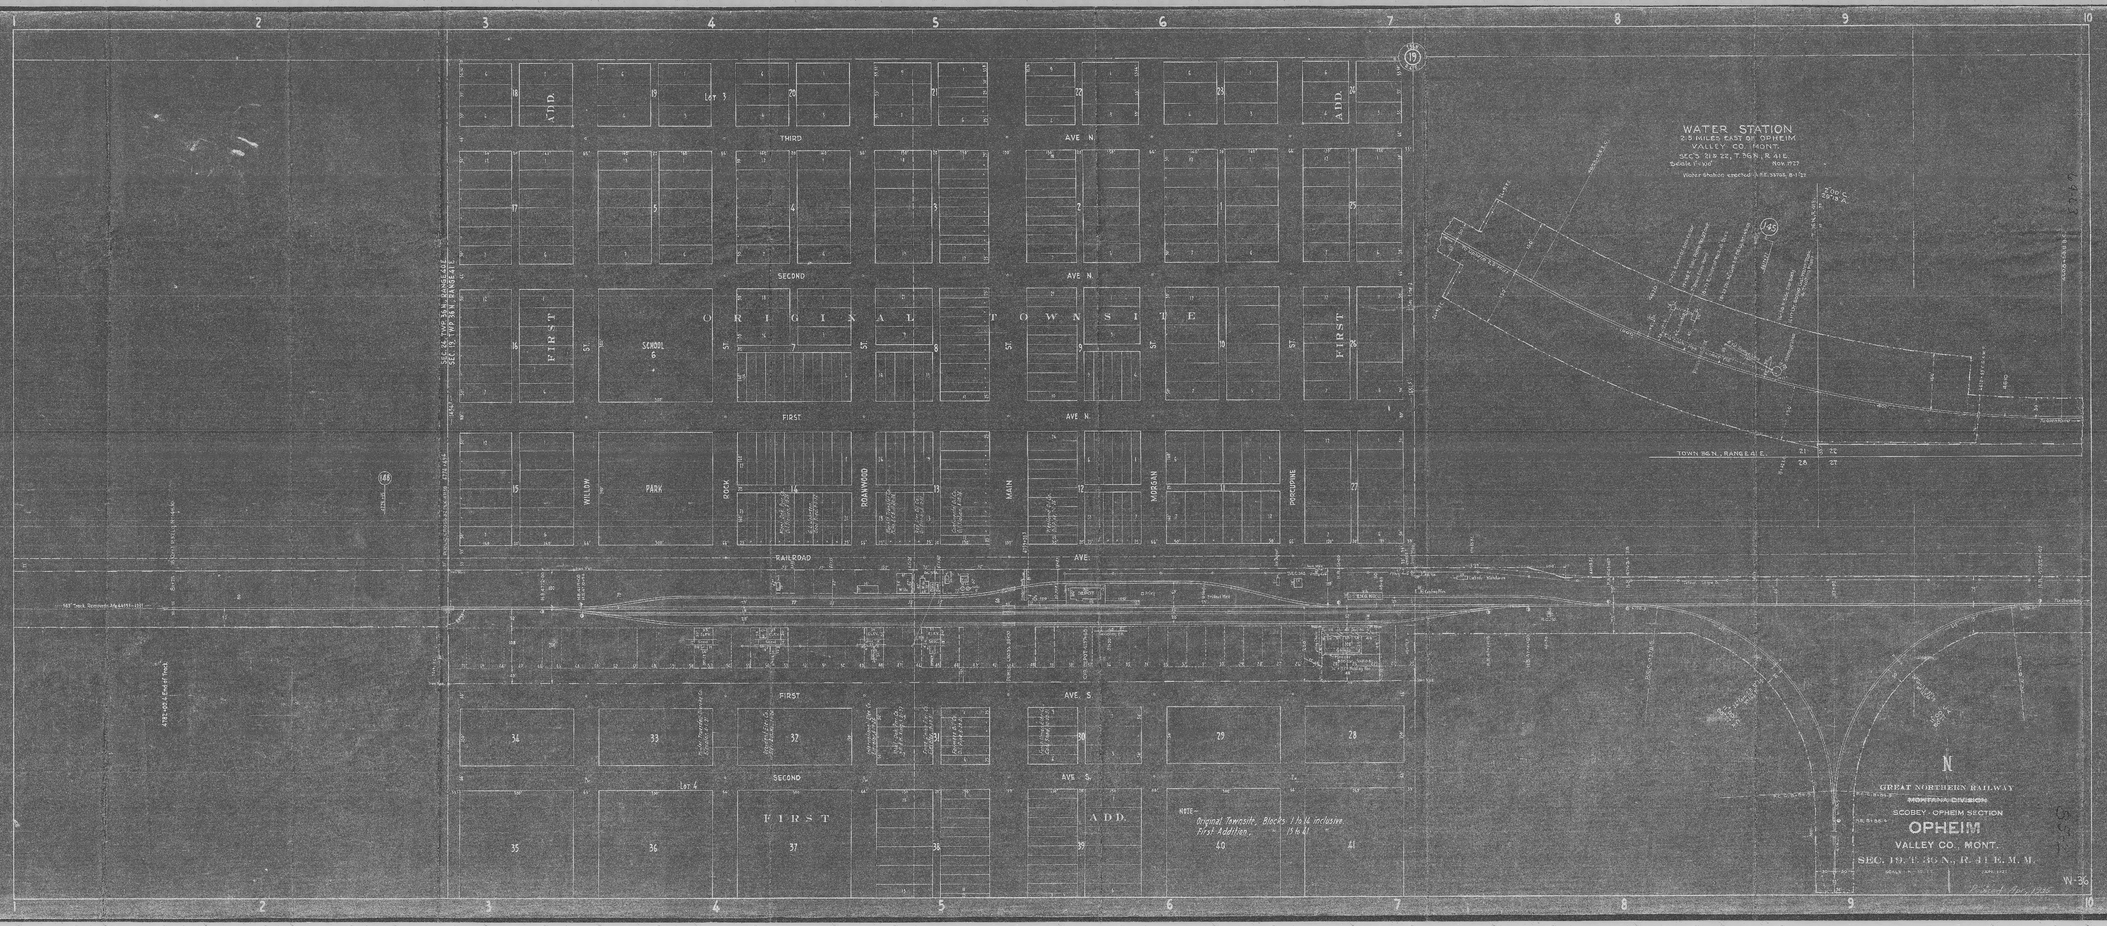
ORIGINAL TOWNSITE
FIRST ADD.
THIRD AVE N.
SECOND AVE N.
FIRST AVE N.
RAILROAD AVE.
FIRST AVE. S.
SECOND AVE. S.
FIRST ST.
WILLOW ST.
DOCK ST.
ROANWOOD ST.
MAIN ST.
MORGAN ST.
PORCUPINE ST.
SCHOOL
PARK
Lot 3
Lot 4
WATER STATION
2.8 MILES EAST OF OPHEIM
VALLEY CO., MONT.
SEC'S 21 & 22, T. 36 N., R. 41 E.
Scale: 1"=50'
NOV. 1917
TOWN 36 N., RANGE 41 E.
NOTE:
Original Townsite, Blocks 1 to 14 inclusive.
First Addition, 15 to 41
N
GREAT NORTHERN RAILWAY
MONTANA DIVISION
SCOBEY-OPHEIM SECTION
OPHEIM
VALLEY CO., MONT.
SEC. 19, T. 36 N., R. 41 E. M. M.
W-36

W-36