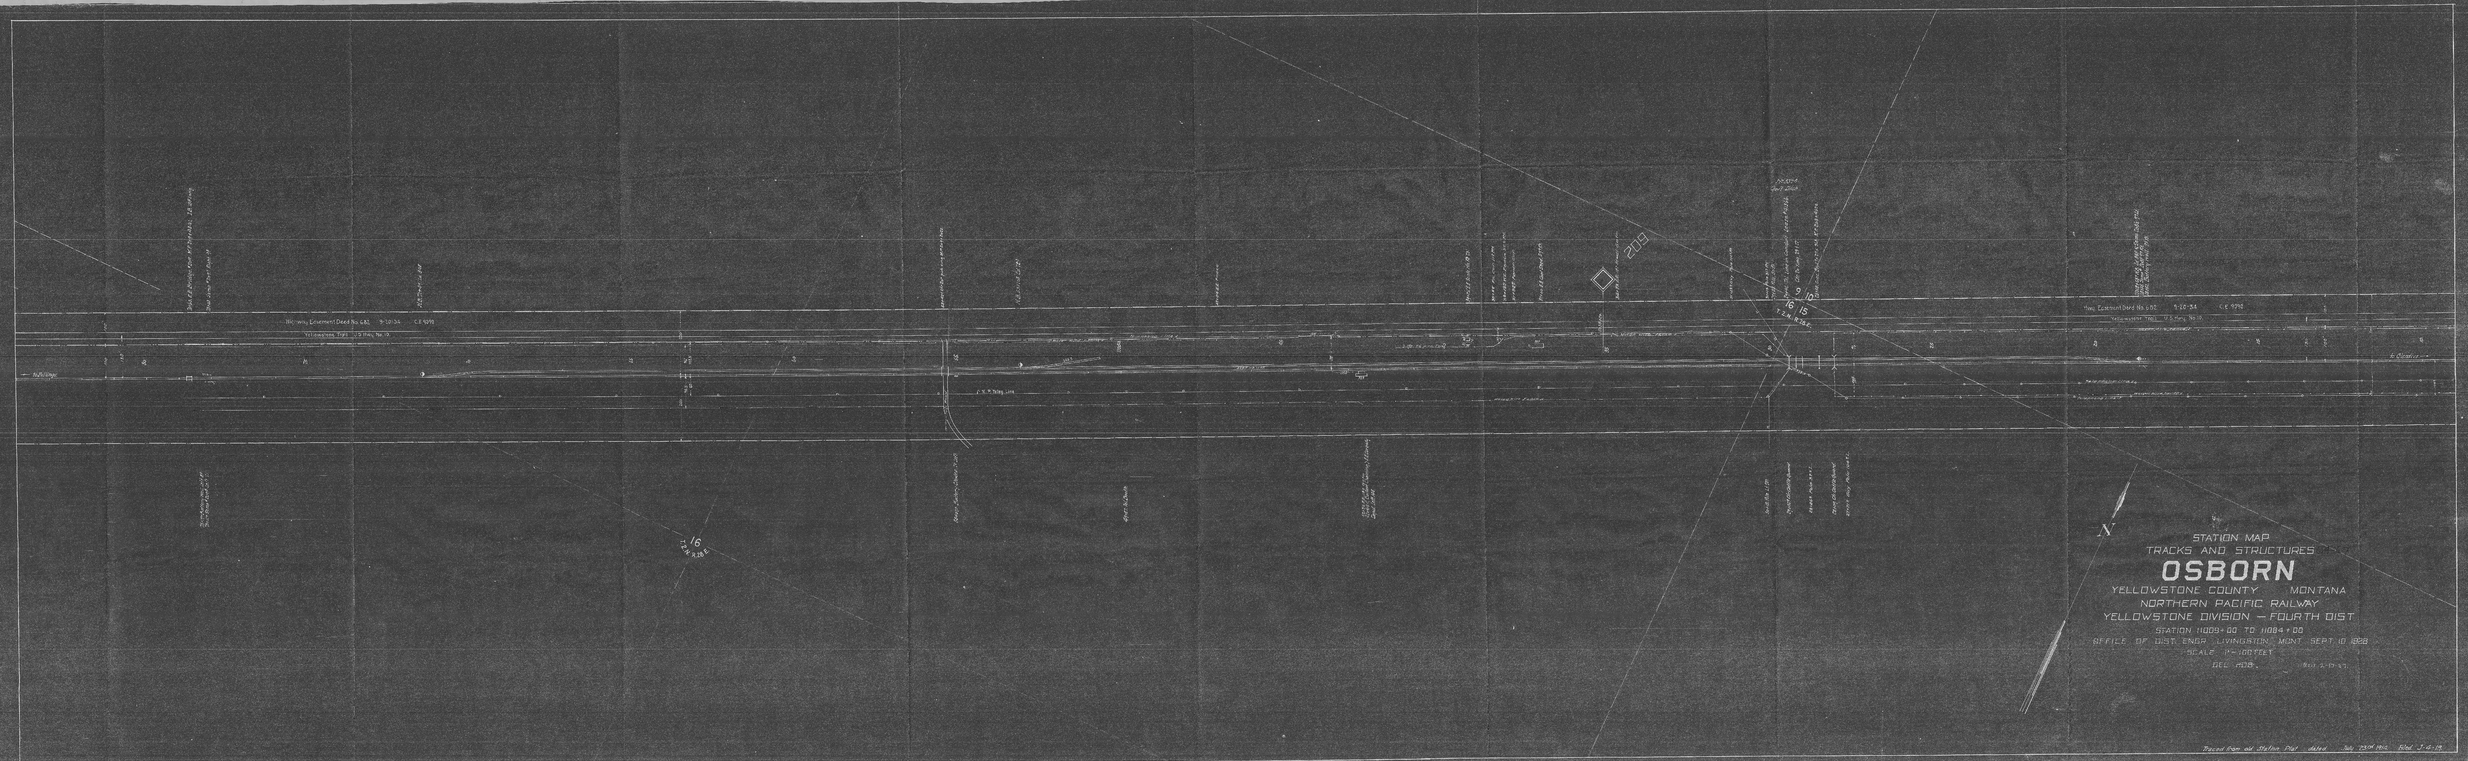
STATION MAP
TRACKS AND STRUCTURES
OSBORN
YELLOWSTONE COUNTY MONTANA
NORTHERN PACIFIC RAILWAY
YELLOWSTONE DIVISION — FOURTH DIST.
STATION 1109+00 TO 1084+00
OFFICE OF DIST. ENGR. LIVINGSTON, MONT. SEPT. 10 1928
SCALE 1"=100 FEET
N