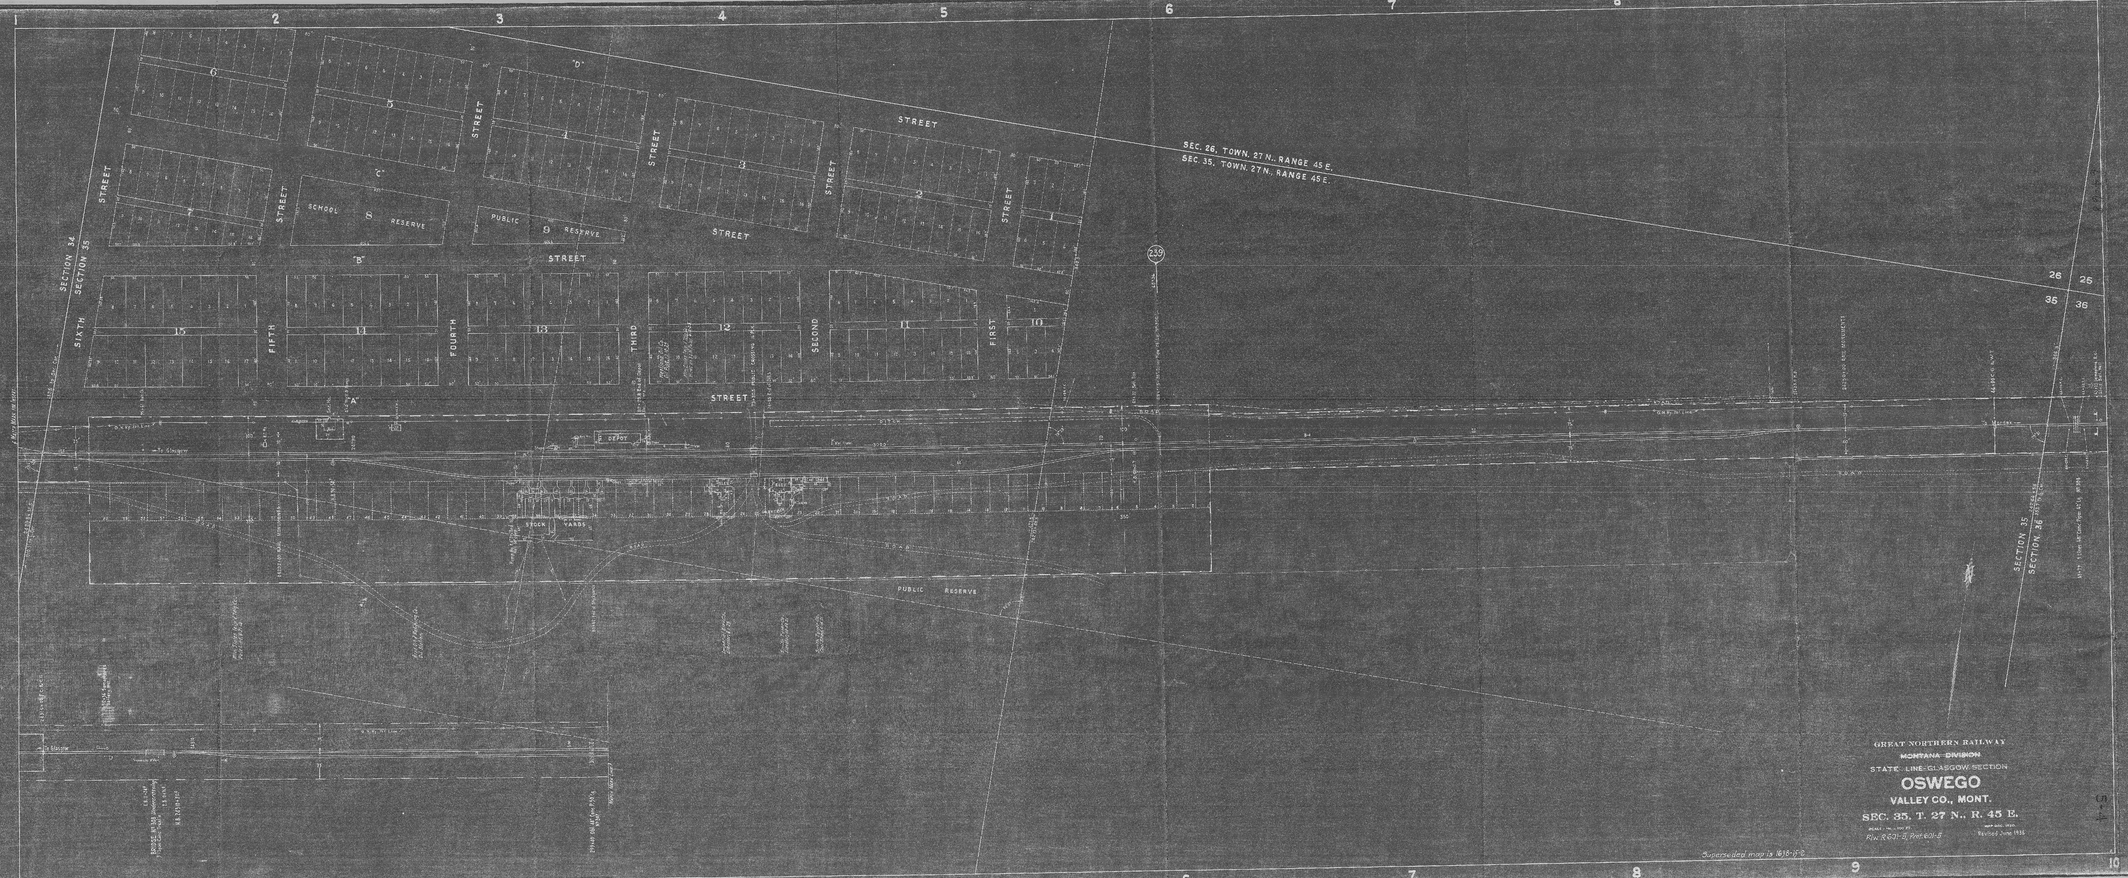

SEC. 26, TOWN. 27 N., RANGE 45 E.
SEC. 35, TOWN. 27 N., RANGE 45 E.
SECTION 34
SECTION 35
SIXTH STREET
FIFTH STREET
FOURTH STREET
THIRD STREET
SECOND STREET
FIRST STREET
SCHOOL RESERVE
PUBLIC RESERVE
"A"
"B"
"C"
"D"
STOCK YARDS
PUBLIC RESERVE
SECTION 35
SECTION 36
GREAT NORTHERN RAILWAY
MONTANA DIVISION
STATE LINE-GLASGOW SECTION
OSWEGO
VALLEY CO., MONT.
SEC. 35, T. 27 N., R. 45 E.
Revised June 1936
Superseded map is 1616-15-2

b-19