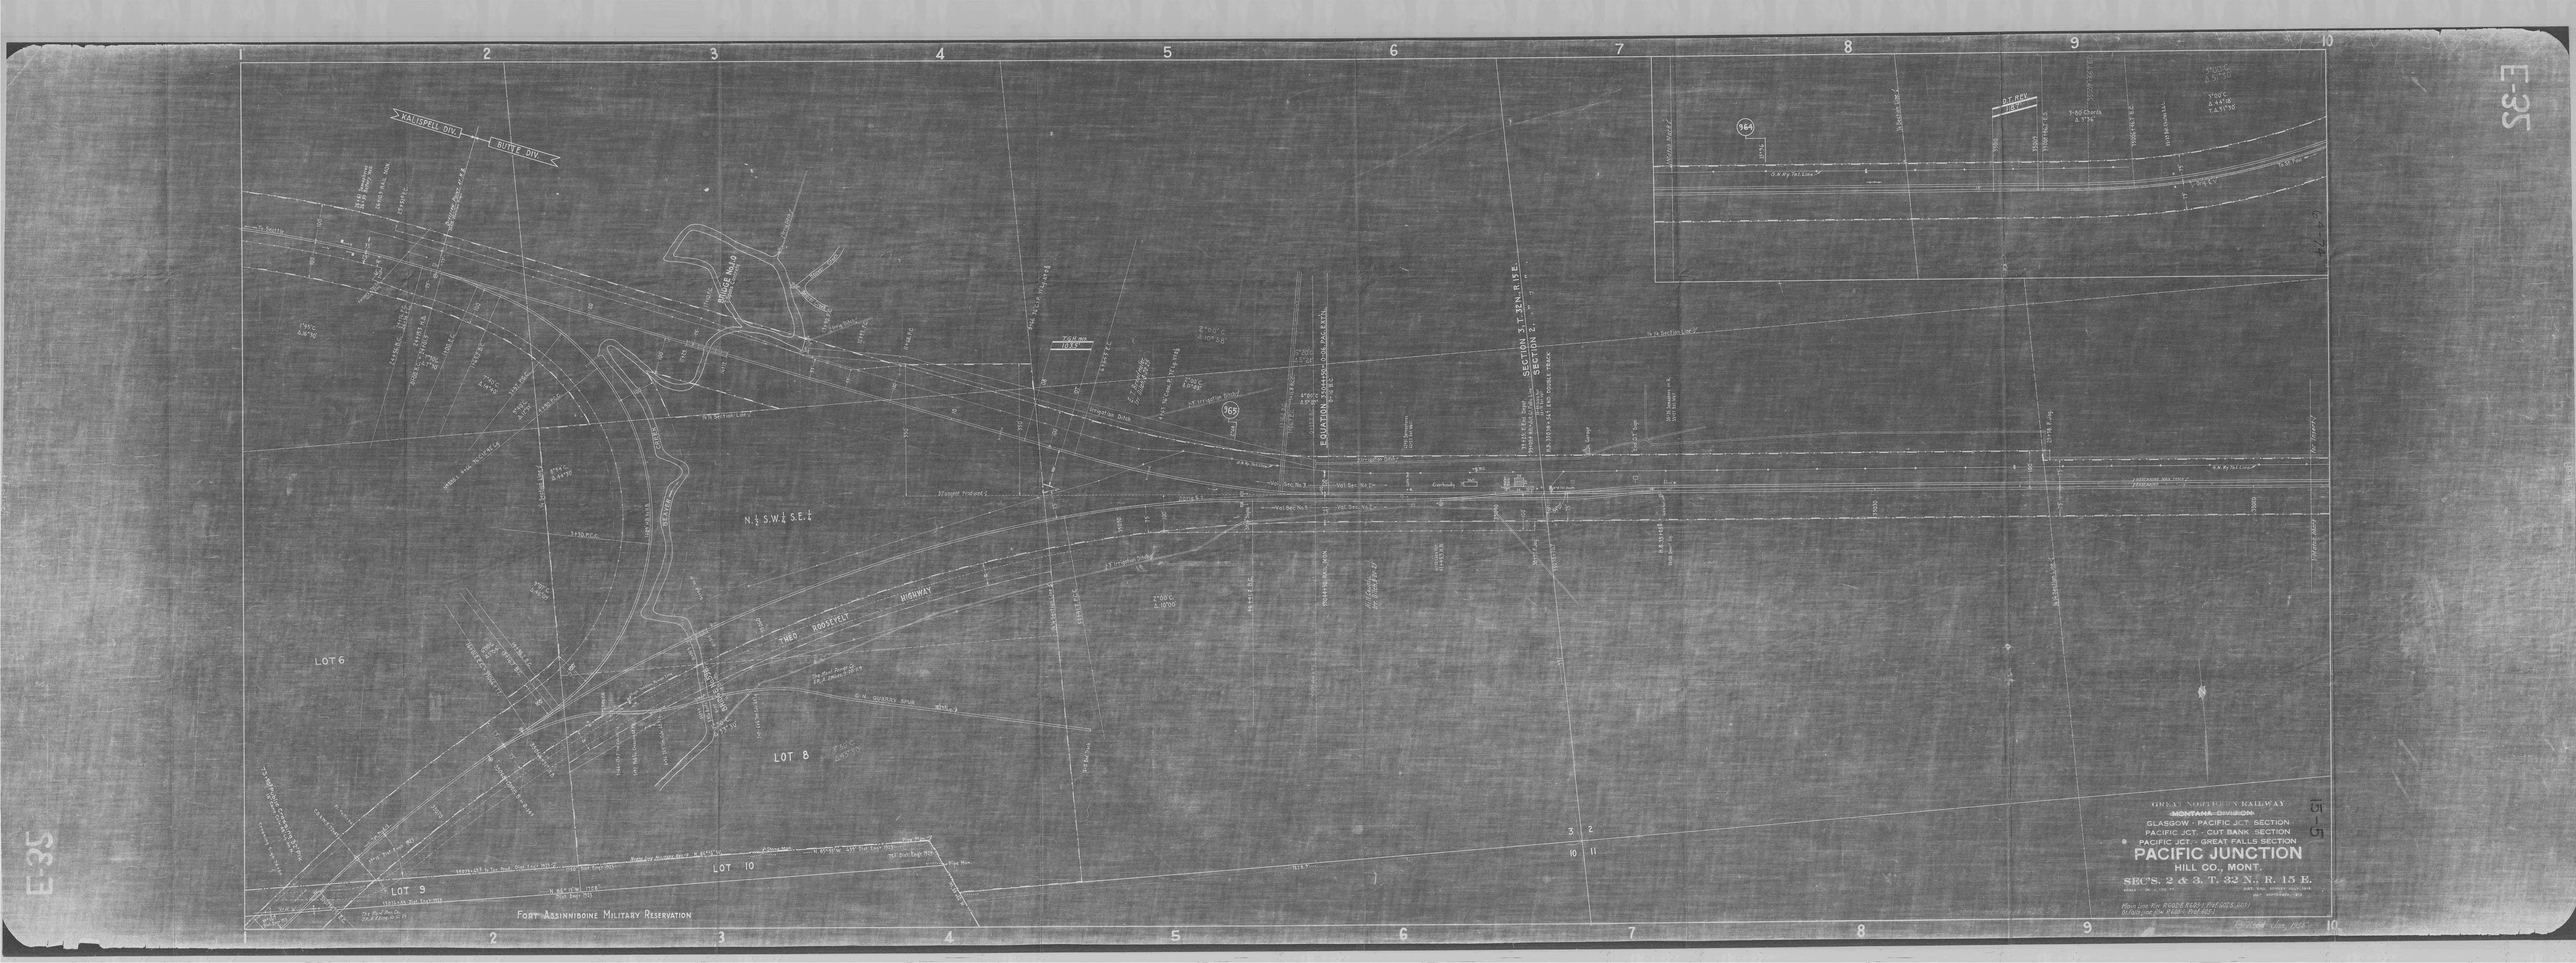
E-35
KALISPELL DIV.
BUTTE DIV.
BRIDGE No. 10
N. ½ S.W. ¼ S.E. ¼
THEO. ROOSEVELT HIGHWAY
LOT 6
LOT 8
LOT 9
LOT 10
FORT ASSINNIBOINE MILITARY RESERVATION
SECTION 3, T. 32 N., R. 15 E.
SECTION 2.
EQUATION
GREAT NORTHERN RAILWAY
MONTANA DIVISION
GLASGOW - PACIFIC JCT. SECTION
PACIFIC JCT. - CUT BANK SECTION
PACIFIC JCT. - GREAT FALLS SECTION
PACIFIC JUNCTION
HILL CO., MONT.
SEC'S. 2 & 3, T. 32 N., R. 15 E.
15-5
E-35