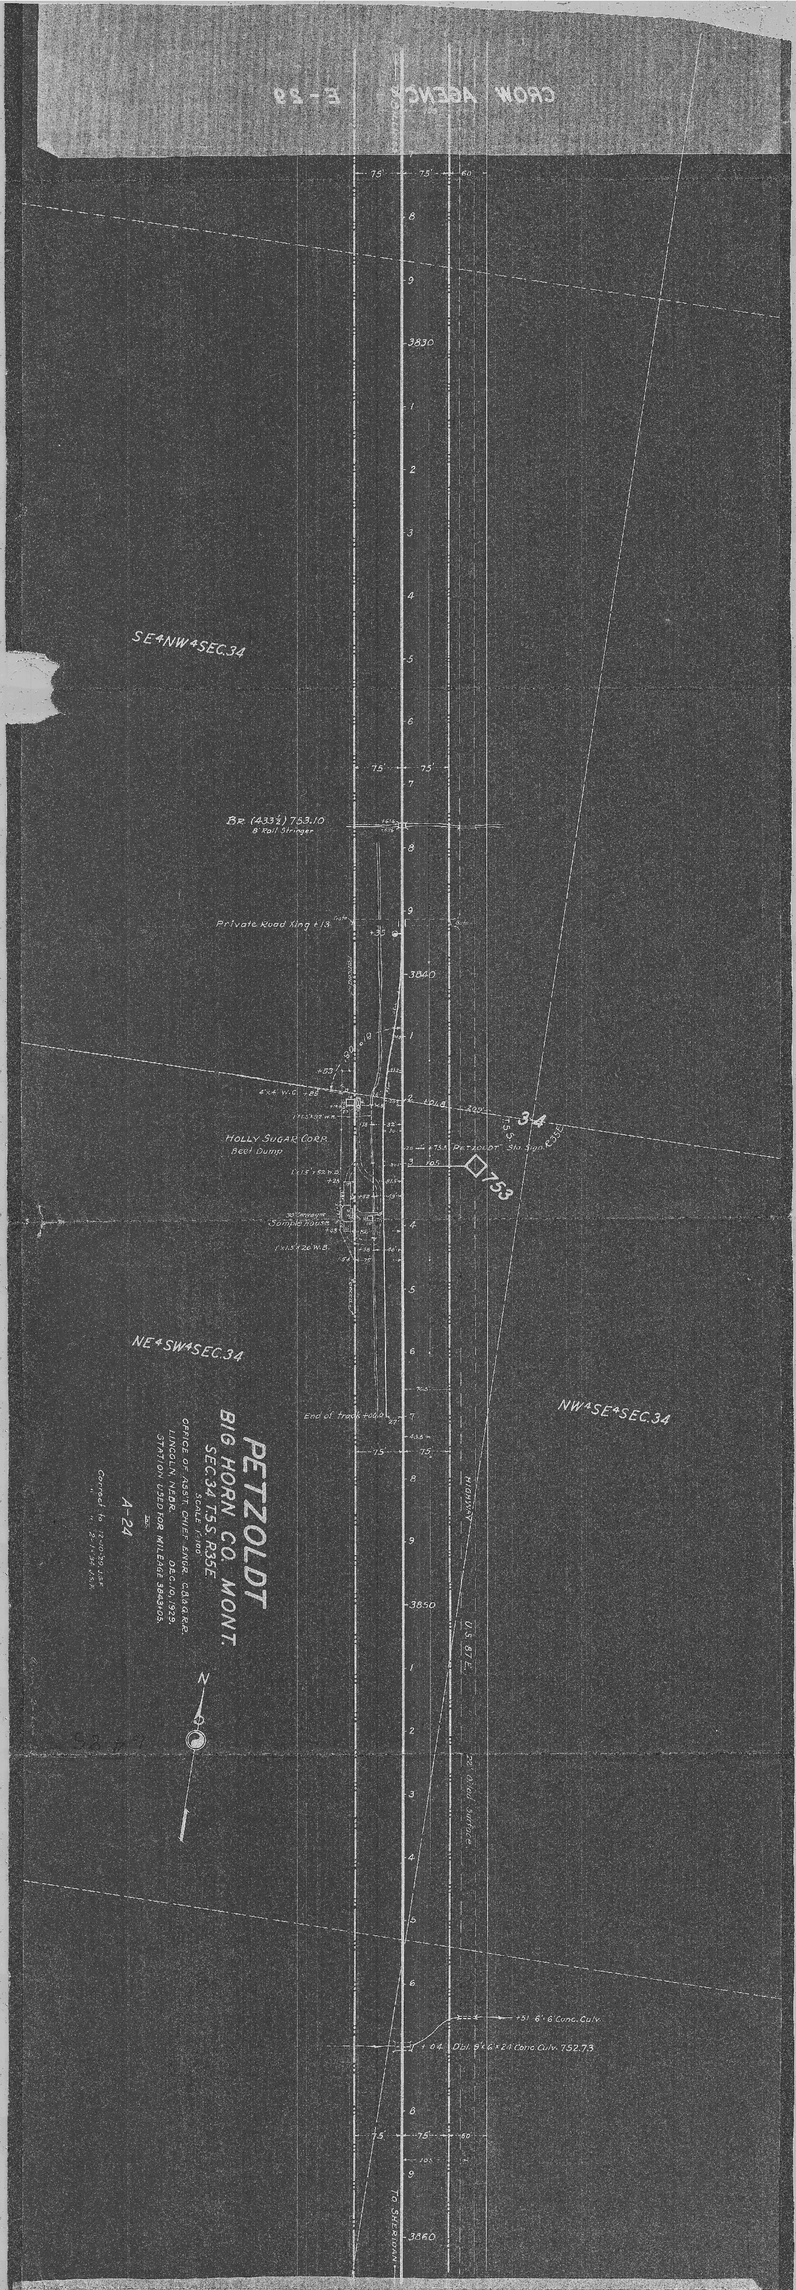

PETZOLDT
BIG HORN CO. MONT.
SEC.34 T.5S. R.35E.
SCALE 1:100
OFFICE OF ASS'T. CHIEF ENGR. C.B.&Q.R.R.
LINCOLN, NEBR. DEC.10,1929.
STATION USED FOR MILEAGE 3843+05.
A-24
Corrected to 12-10-29 J.S.F.
" " 2-1-34 J.S.F.
SE4NW4SEC.34
NE4SW4SEC.34
NW4SE4SEC.34
BR. (433½) 753.10
8' Rail Stringer
Private Road Xing +13
HOLLY SUGAR CORP.
Beet Dump
Sample House
End of track +00.0
753
34
HIGHWAY
U.S. 87 E.
TO SHERIDAN
3830
3840
3850
3860
N