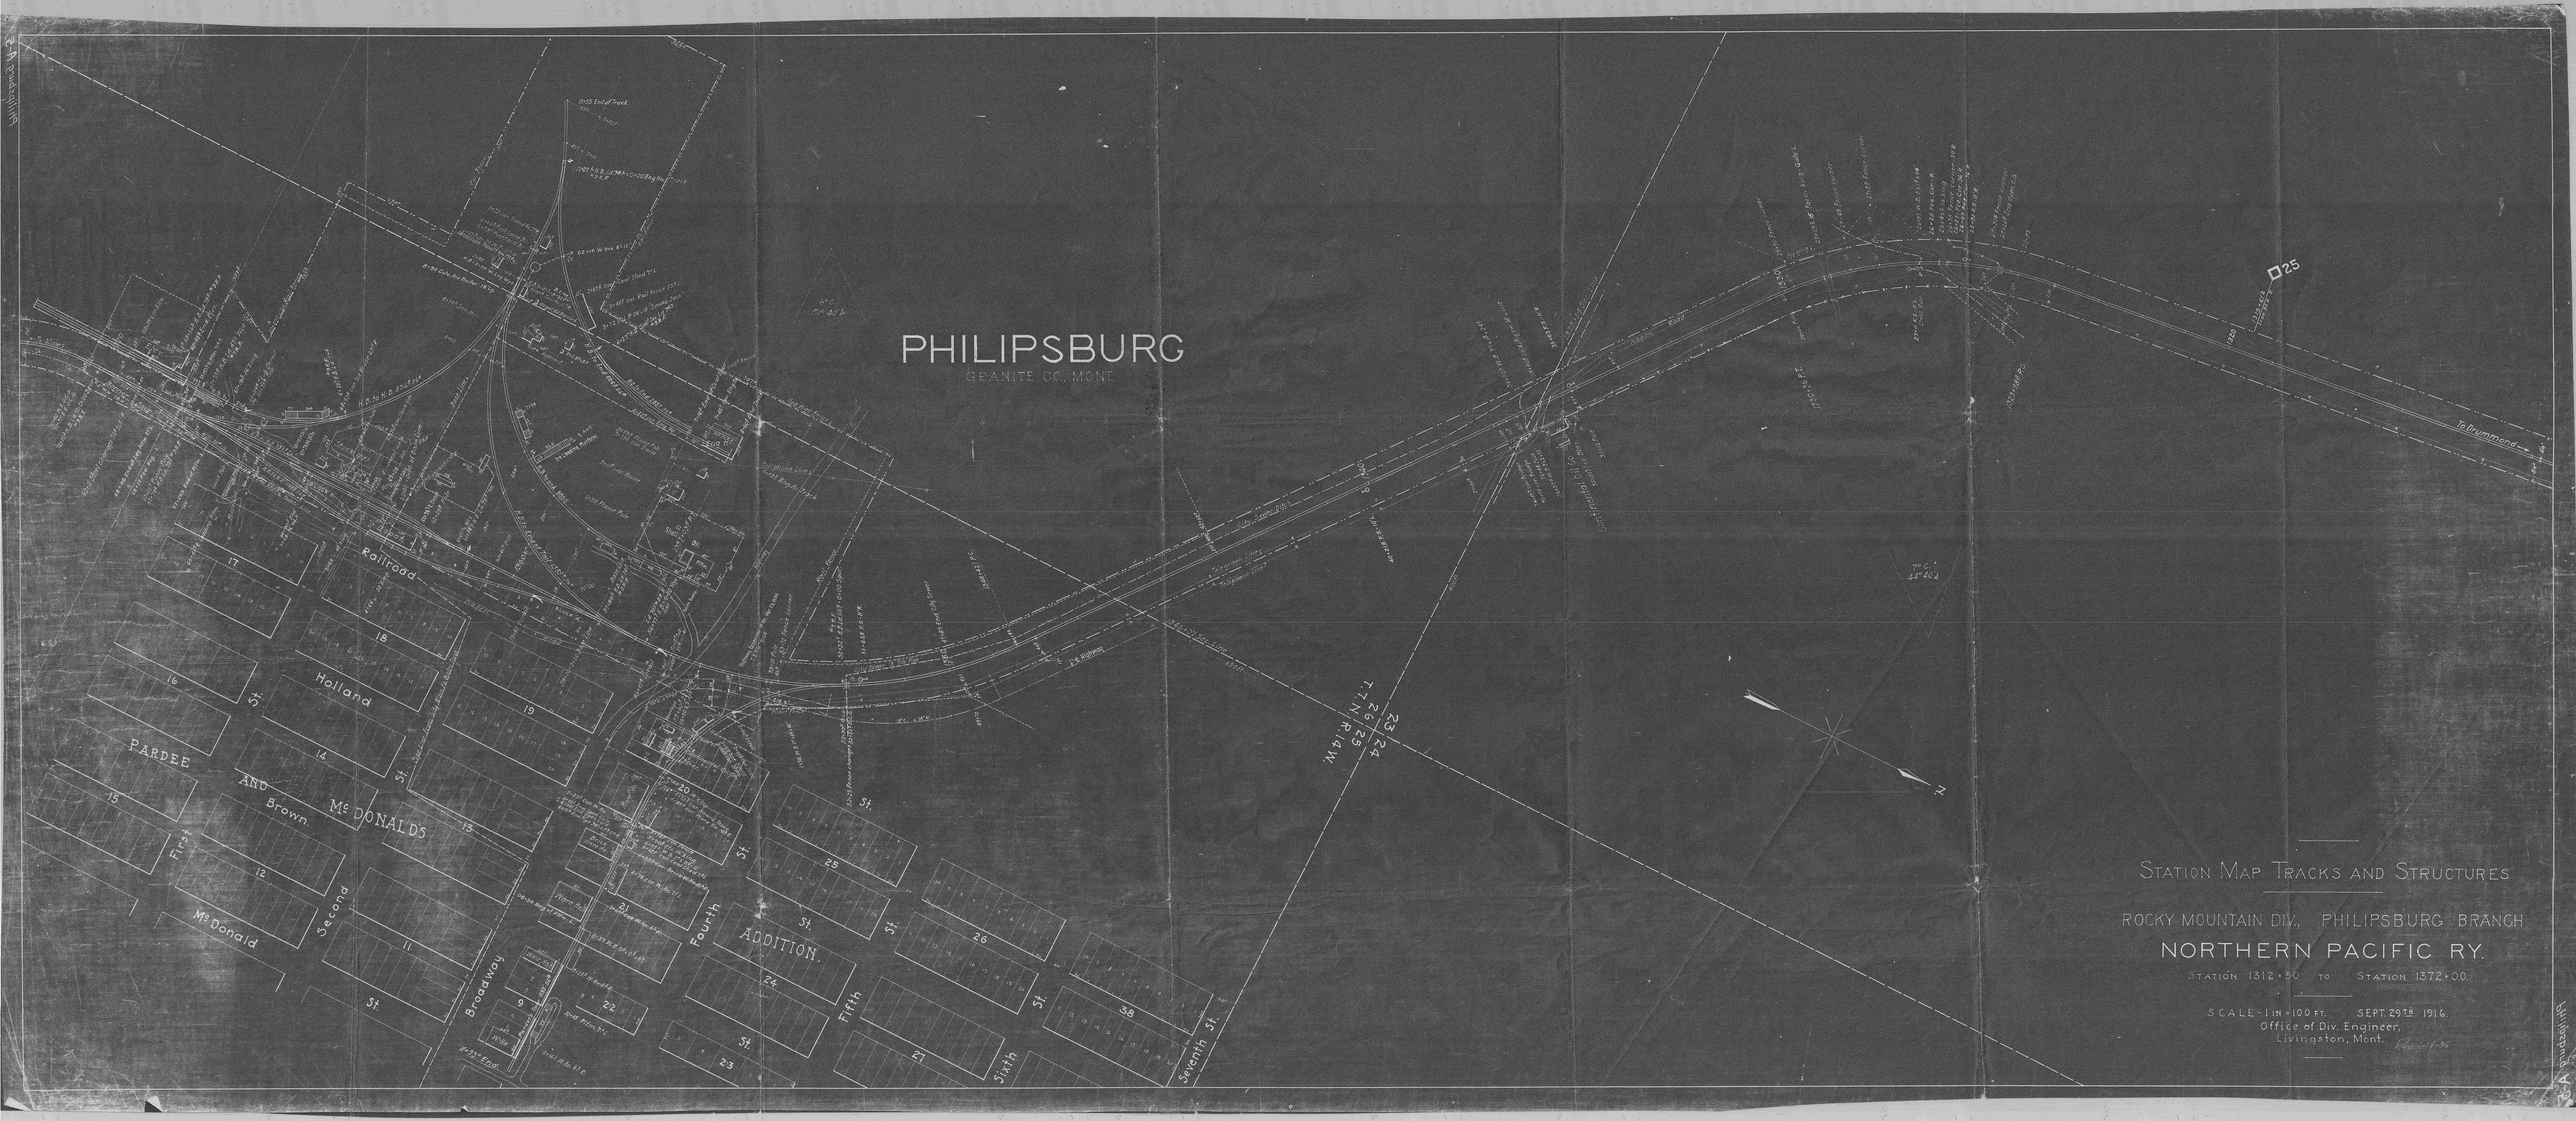
PHILIPSBURG
GRANITE CO. MONT.
Railroad
Holland
St.
PARDEE
AND
Brown
McDONALDS
First
Second
McDonald
St.
Broadway
Fourth
St.
ADDITION.
Fifth
St.
Sixth
St.
Seventh St.
T.7N.
R.14W.
23
24
25
26
To Drummond
N
STATION MAP TRACKS AND STRUCTURES
ROCKY MOUNTAIN DIV., PHILIPSBURG BRANCH
NORTHERN PACIFIC RY.
STATION 1312+50 TO STATION 1372+00.
SCALE-1 IN = 100 FT. SEPT. 29TH 1916.
Office of Div. Engineer,
Livingston, Mont.