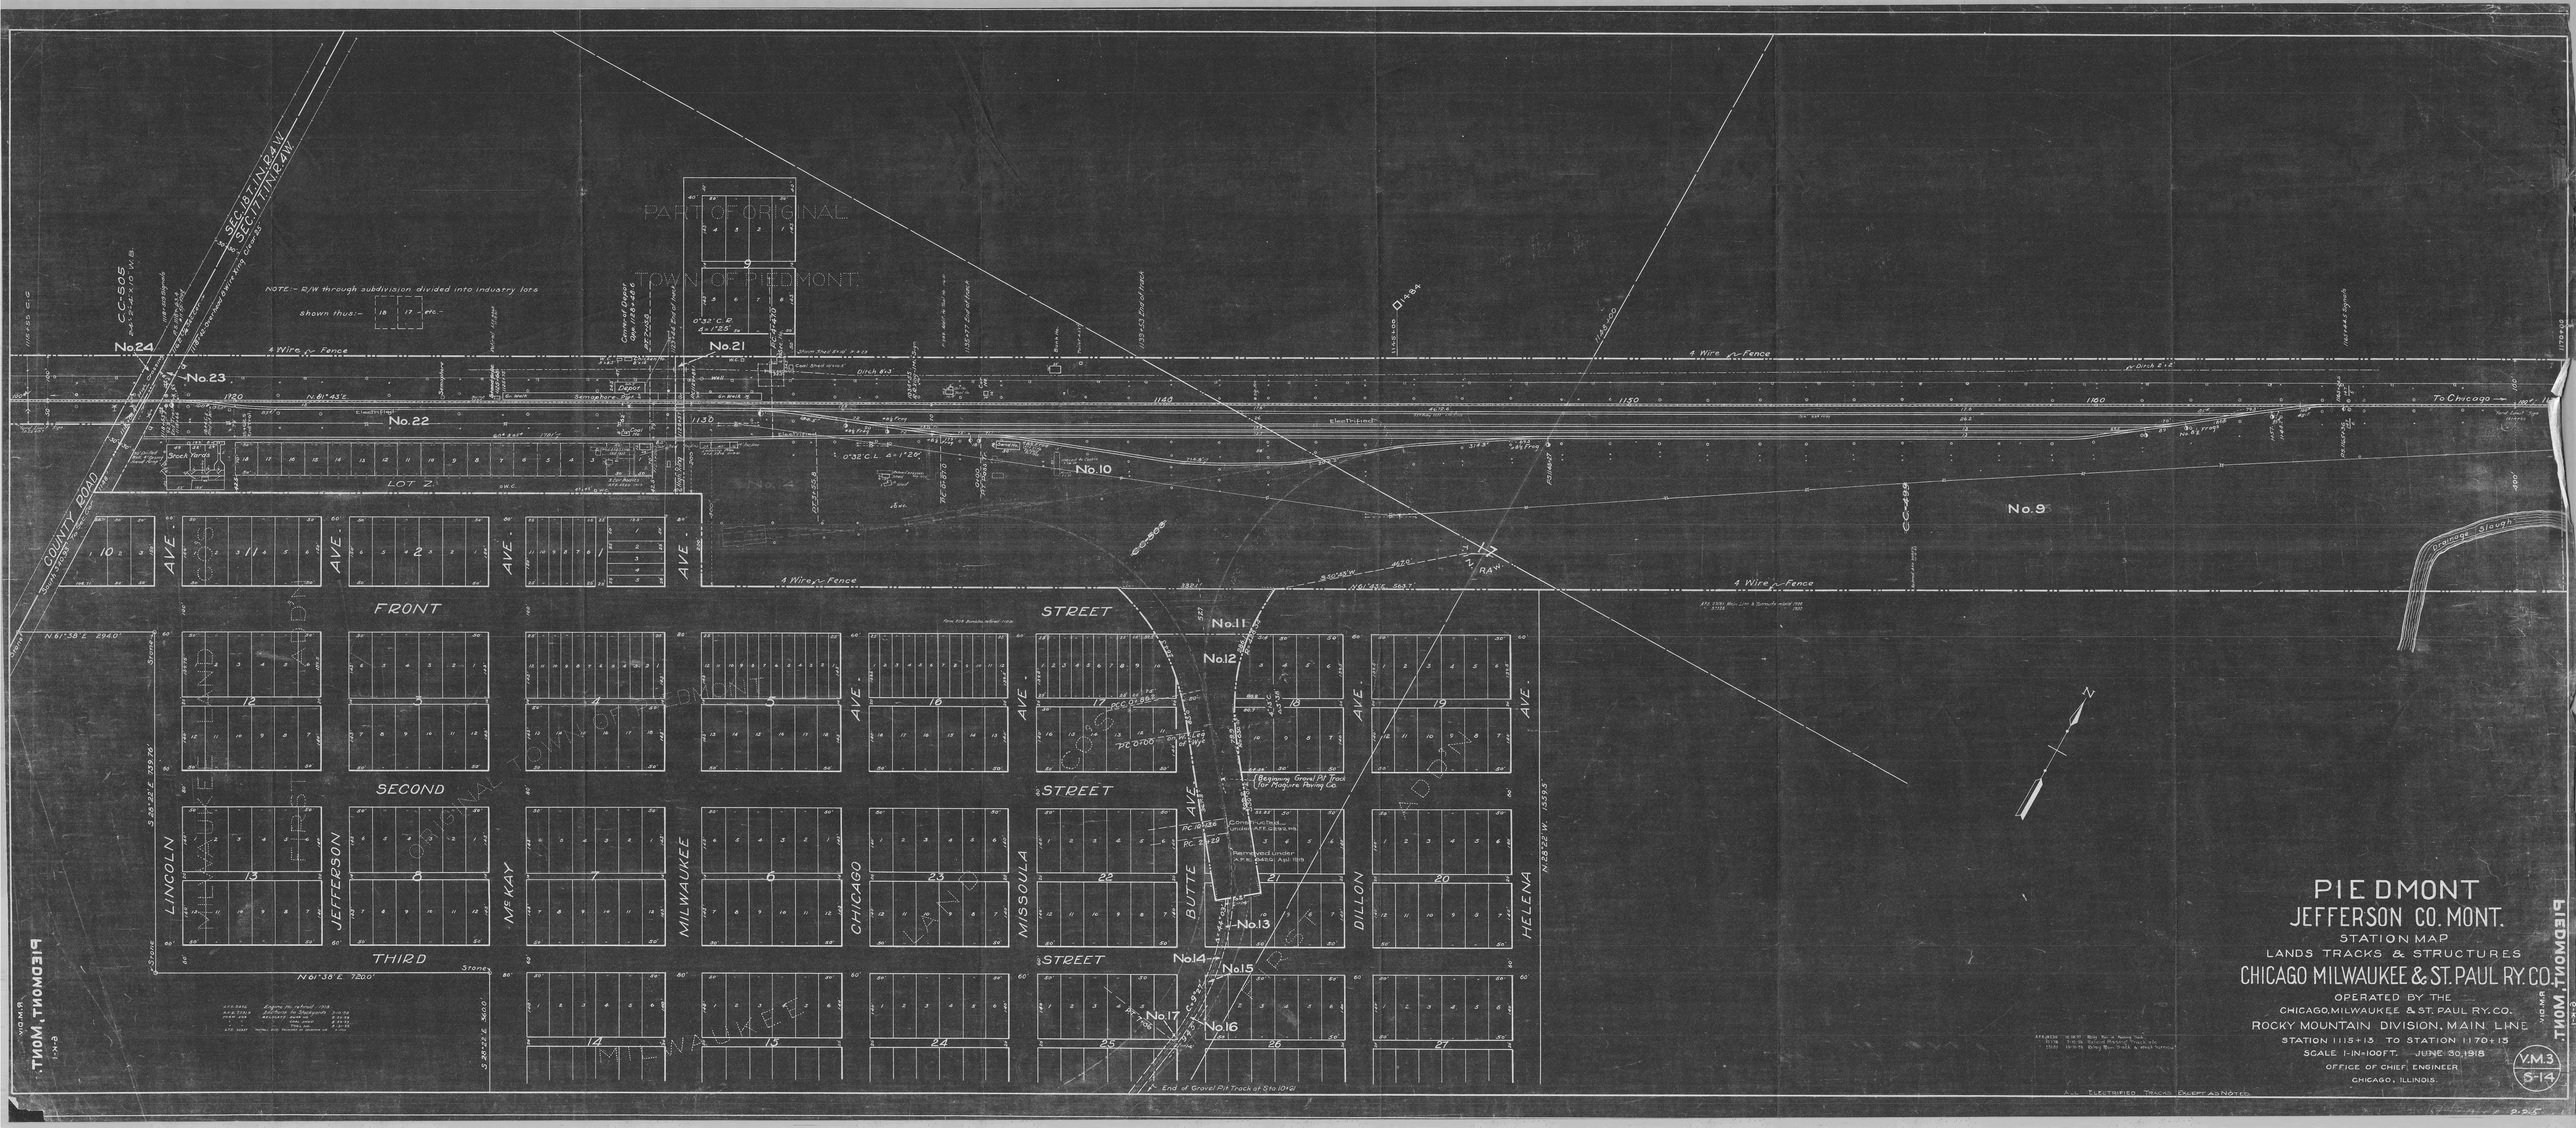
PIEDMONT
JEFFERSON CO. MONT.
STATION MAP
LANDS TRACKS & STRUCTURES
CHICAGO MILWAUKEE & ST. PAUL RY. CO.
OPERATED BY THE
CHICAGO, MILWAUKEE & ST. PAUL RY. CO.
ROCKY MOUNTAIN DIVISION, MAIN LINE
STATION 1115+13 TO STATION 1170+13
SCALE 1-IN=100 FT. JUNE 30, 1918
OFFICE OF CHIEF ENGINEER
CHICAGO, ILLINOIS.
V.M.3
S-14
PART OF ORIGINAL TOWN OF PIEDMONT
NOTE:- R/W through subdivision divided into industry lots
shown thus:-
COUNTY ROAD
FRONT STREET
SECOND STREET
THIRD STREET
LINCOLN AVE.
JEFFERSON AVE.
McKAY AVE.
MILWAUKEE AVE.
CHICAGO AVE.
MISSOULA AVE.
BUTTE AVE.
DILLON AVE.
HELENA AVE.
LOT 2
No.9
No.10
No.11
No.12
No.13
No.14
No.15
No.16
No.17
No.21
No.22
No.23
No.24
To Chicago
4 Wire Fence
Drainage Slough
Begining Gravel Pit Track for Mogure Paving Co.
End of Gravel Pit Track at Sta 10+21
ALL ELECTRIFIED TRACKS EXCEPT AS NOTED
PIEDMONT, MONT.