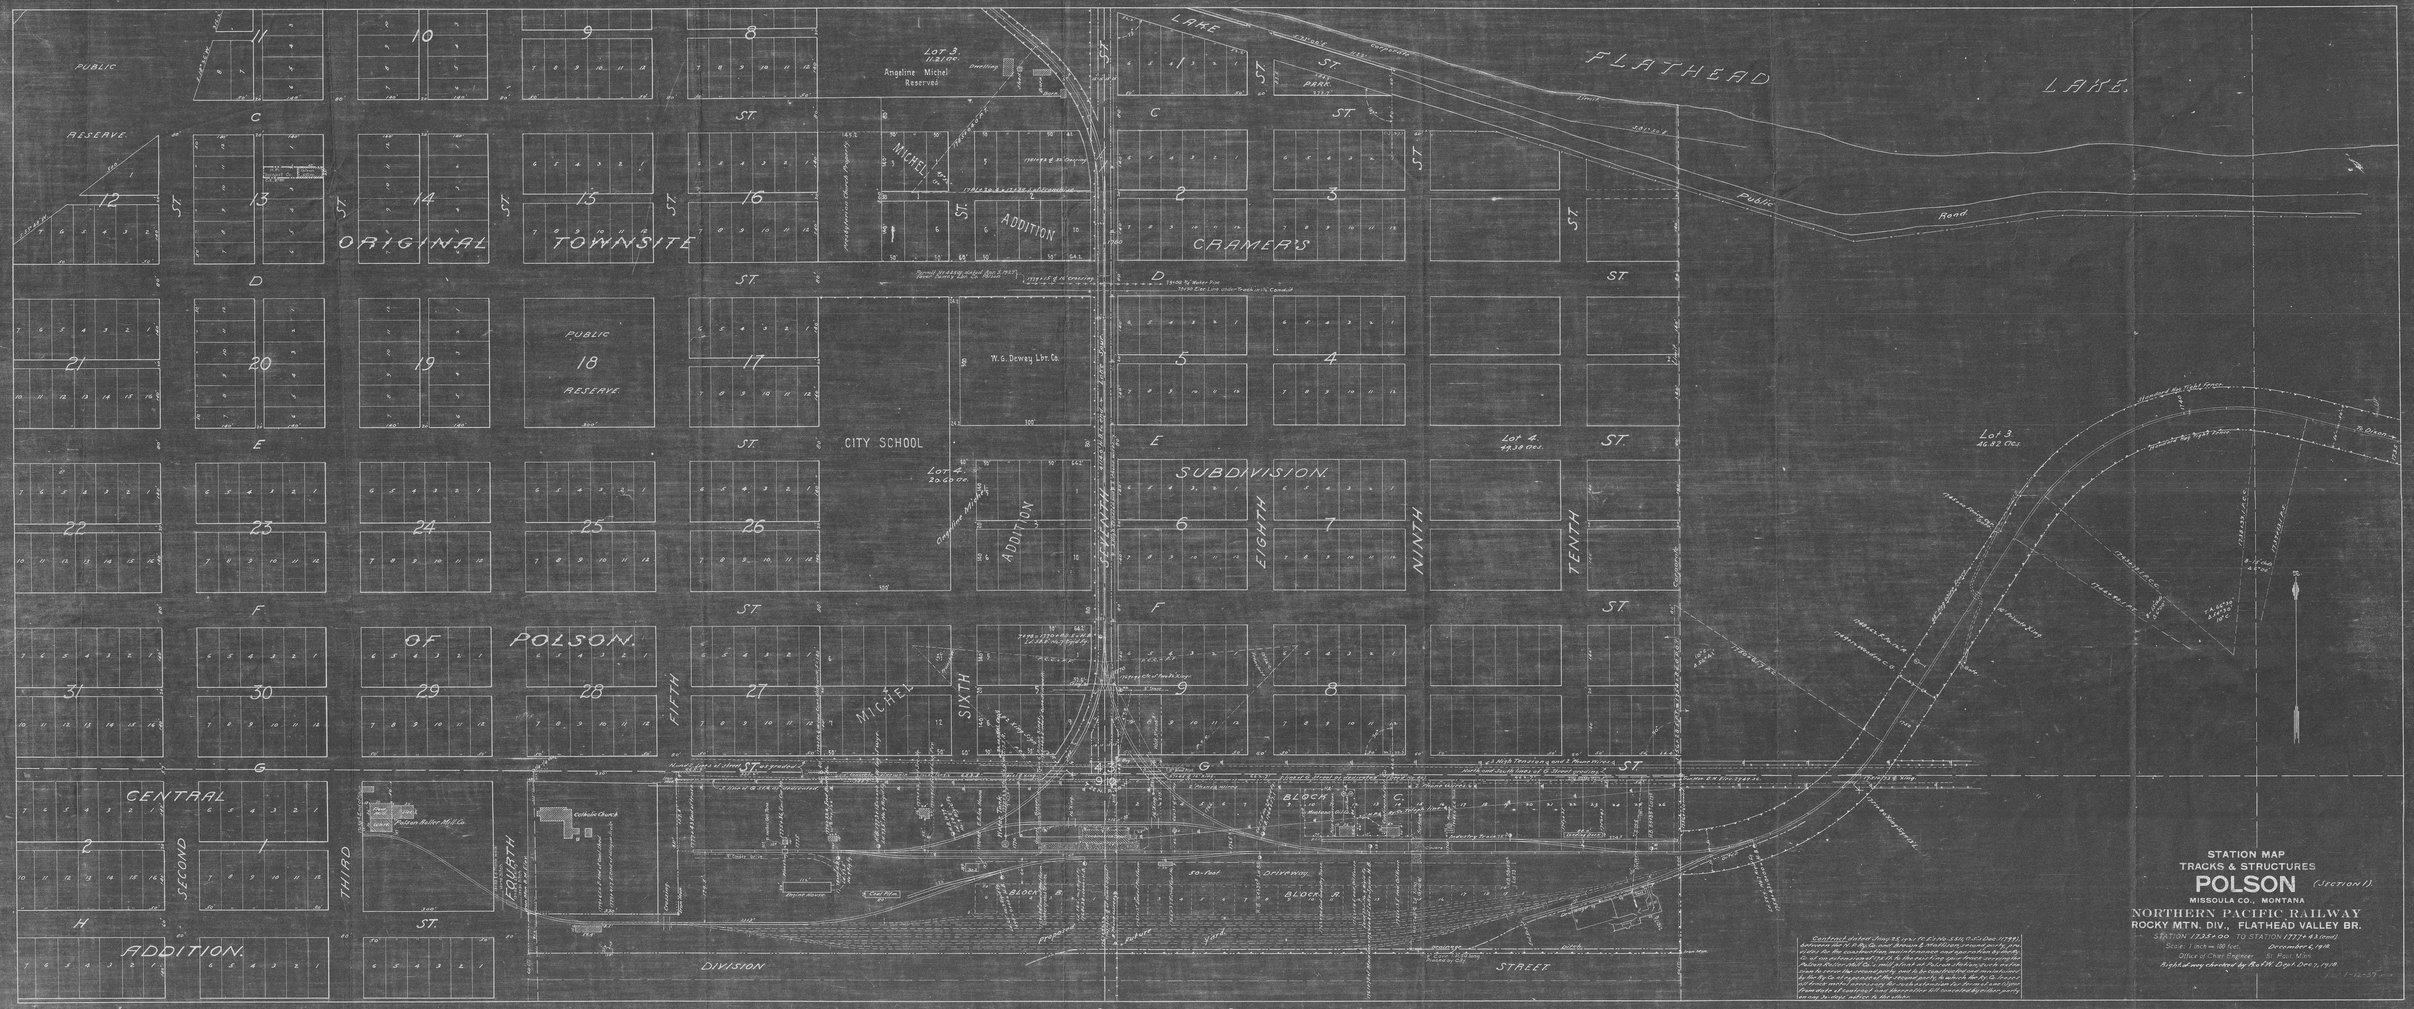
FLATHEAD LAKE
LAKE ST.
PARK
Public Road
PUBLIC RESERVE
ORIGINAL TOWNSITE OF POLSON
CRAMER'S SUBDIVISION
MICHEL ADDITION
Angeline Michel Reserved
W. G. Dewey Lbr. Co.
CITY SCHOOL
PUBLIC RESERVE
CENTRAL ADDITION
SECOND ST.
THIRD ST.
FOURTH ST.
FIFTH ST.
SIXTH ST.
SEVENTH ST.
EIGHTH ST.
NINTH ST.
TENTH ST.
DIVISION STREET
BLOCK A
BLOCK B
BLOCK C
50-foot Driveway
Polson Roller Mill Co.
Catholic Church
Lot 3 Angeline Michel Reserved
Lot 4 20.60 Acs.
Lot 4 49.38 Acs.
Lot 3 46.82 Acs.
STATION MAP
TRACKS & STRUCTURES
POLSON (SECTION 1)
MISSOULA CO., MONTANA
NORTHERN PACIFIC RAILWAY
ROCKY MTN. DIV., FLATHEAD VALLEY BR.
STATION 1735+00 TO STATION 1777+43 (end)
Scale: 1 inch = 100 feet
December 6, 1918
Office of Chief Engineer, St. Paul, Minn.
Right of way checked by R. O. W. Dept. Dec. 7, 1918
Feet 1-12-57