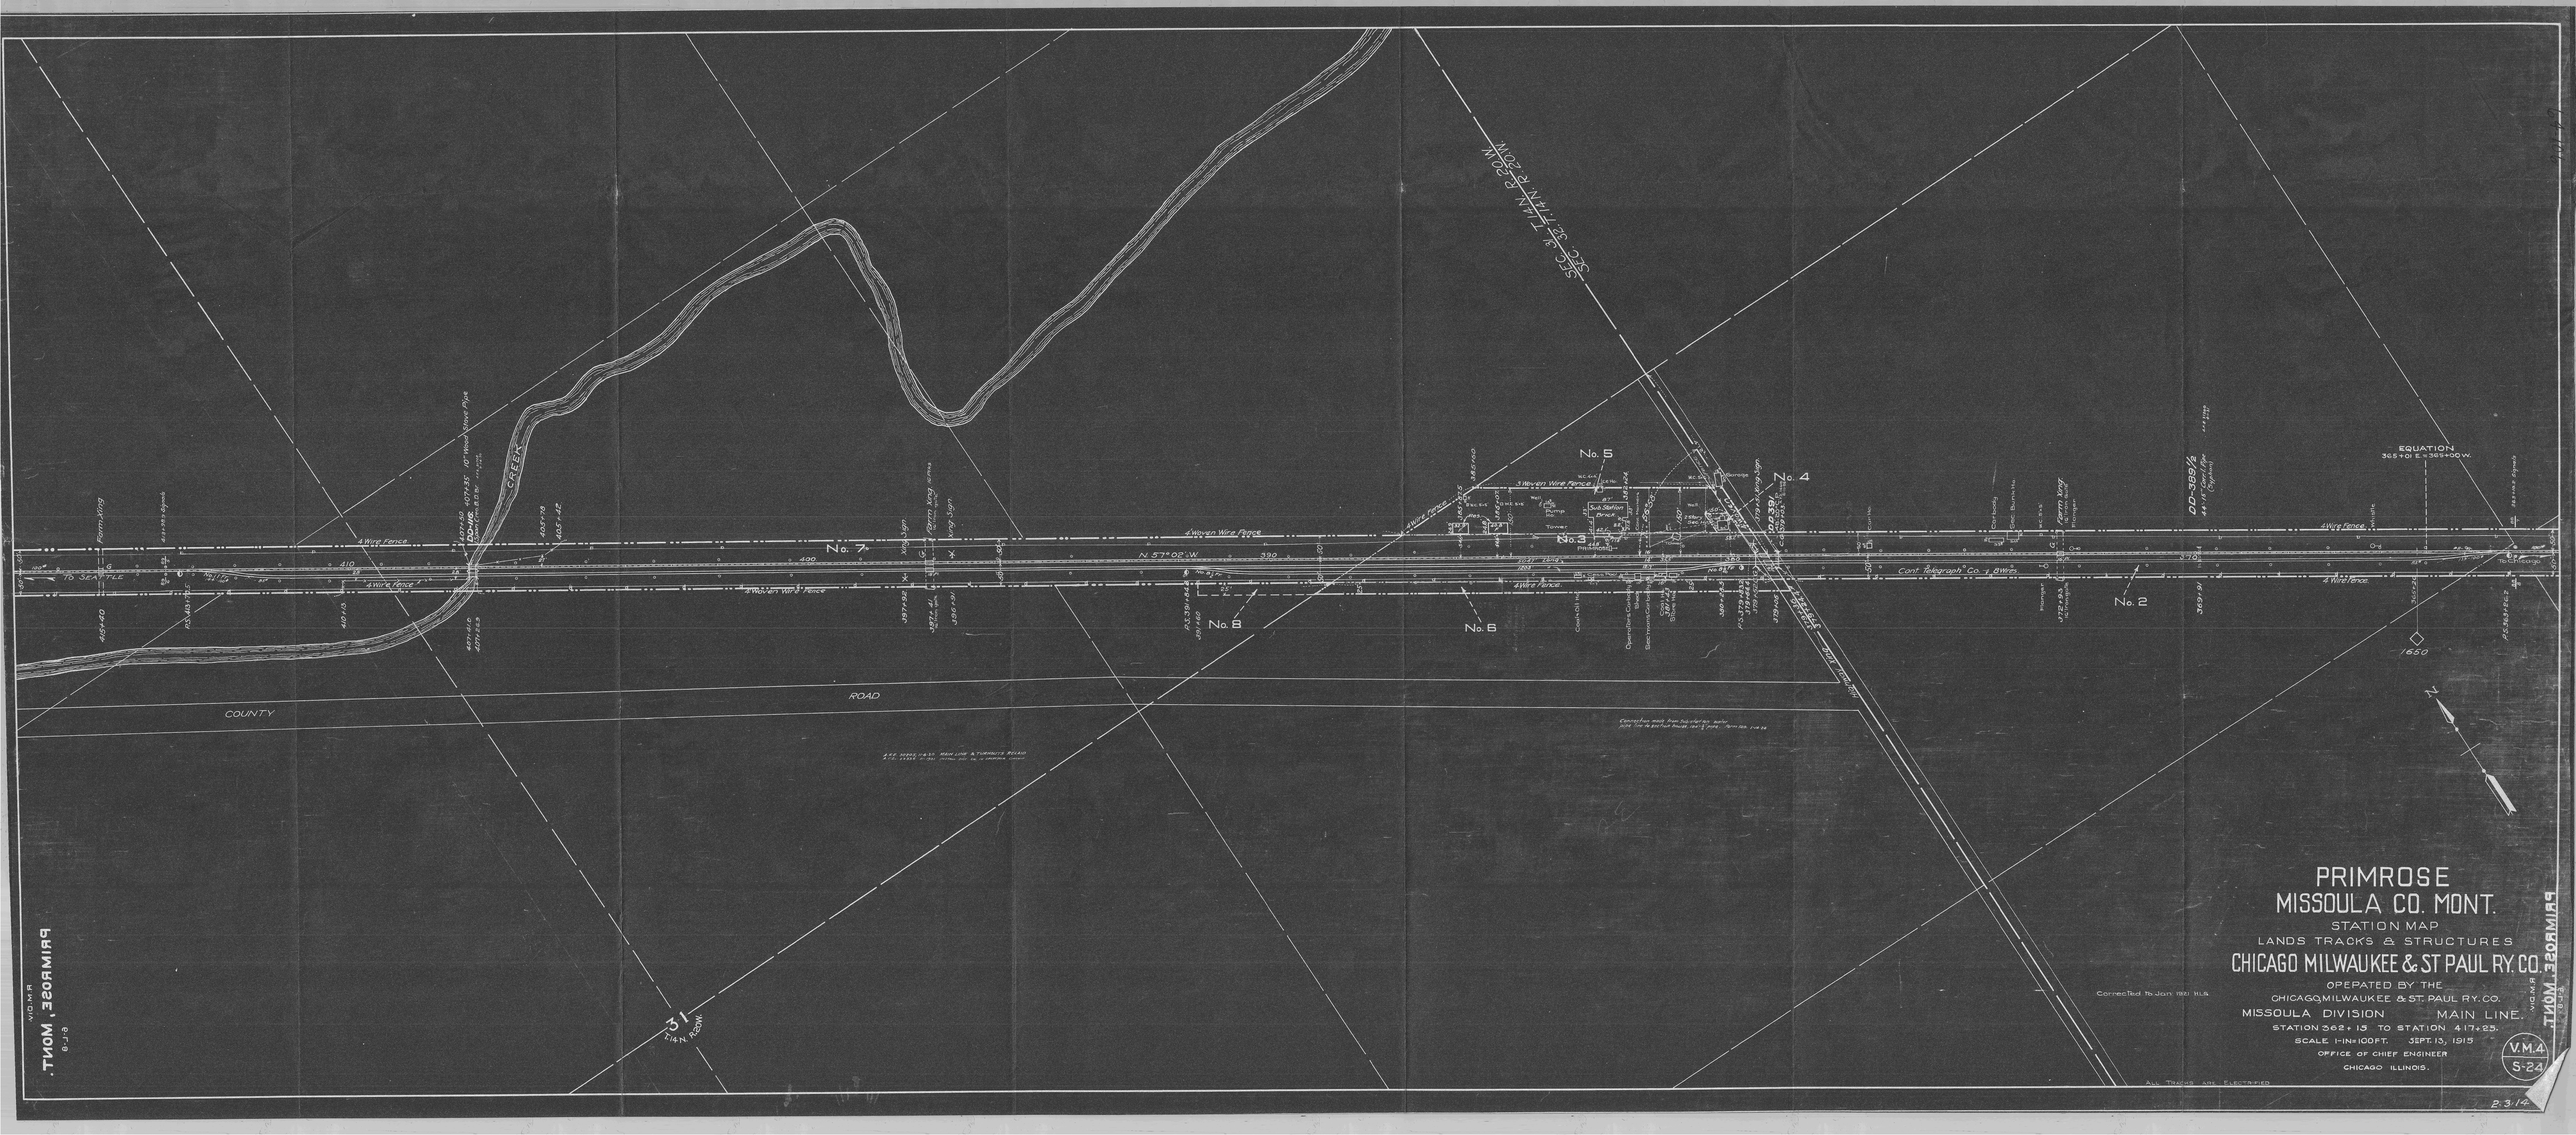
PRIMROSE
MISSOULA CO. MONT.
STATION MAP
LANDS TRACKS & STRUCTURES
CHICAGO MILWAUKEE & ST PAUL RY. CO.
OPERATED BY THE
CHICAGO, MILWAUKEE & ST. PAUL RY. CO.
MISSOULA DIVISION MAIN LINE.
STATION 362+15 TO STATION 417+25.
SCALE 1-IN=100FT. SEPT. 13, 1915
OFFICE OF CHIEF ENGINEER
CHICAGO ILLINOIS.
V.M.4
S-24
Corrected to Jan 1921 H.L.S.
ALL TRACKS ARE ELECTRIFIED
2-3-14
PRIMROSE, MONT.
V.D.M.R.
CREEK
COUNTY
ROAD
TO SEATTLE
4 Wire Fence
4 Woven Wire Fence
No. 7
No. 8
No. 6
No. 5
No. 4
No. 3
No. 2
N 57° 02' W.
Cont. Telegraph Co. 8 Wires
EQUATION
365+01 E = 365+00 W.
1650
31
T. 14 N. R. 20 W.
SEC. 31 T. 14 N. R. 20 W.
SEC. 32 T. 14 N. R. 20 W.