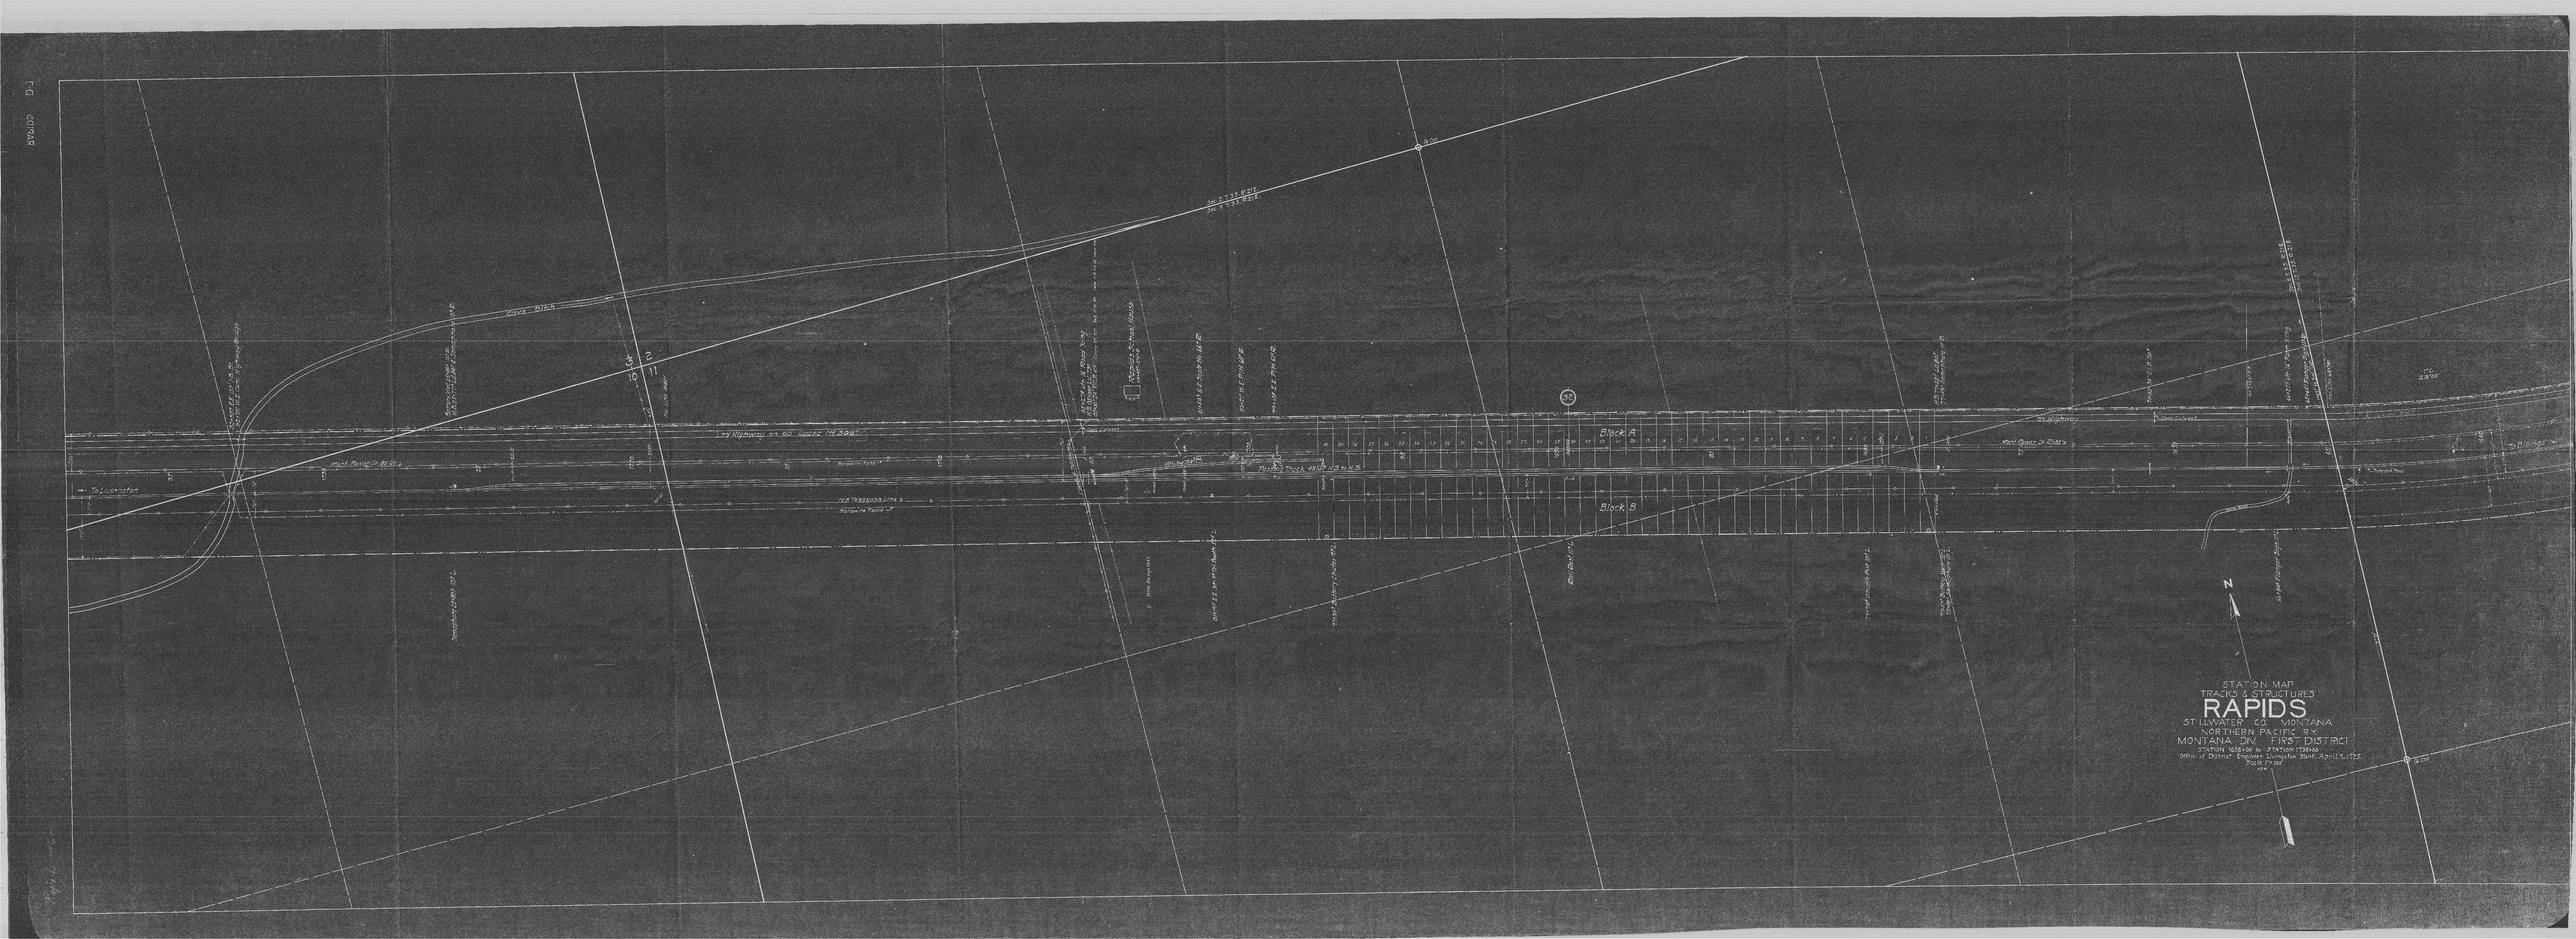
STATION MAP
TRACKS & STRUCTURES
RAPIDS
STILLWATER CO. MONTANA
NORTHERN PACIFIC RY.
MONTANA DIV. FIRST DISTRICT
STATION 1658+00 to STATION 1738+00
Office of District Engineer Livingston Mont. April 11, 1925.
Scale 1"=100'
Block A
Block B
To Livingston
N