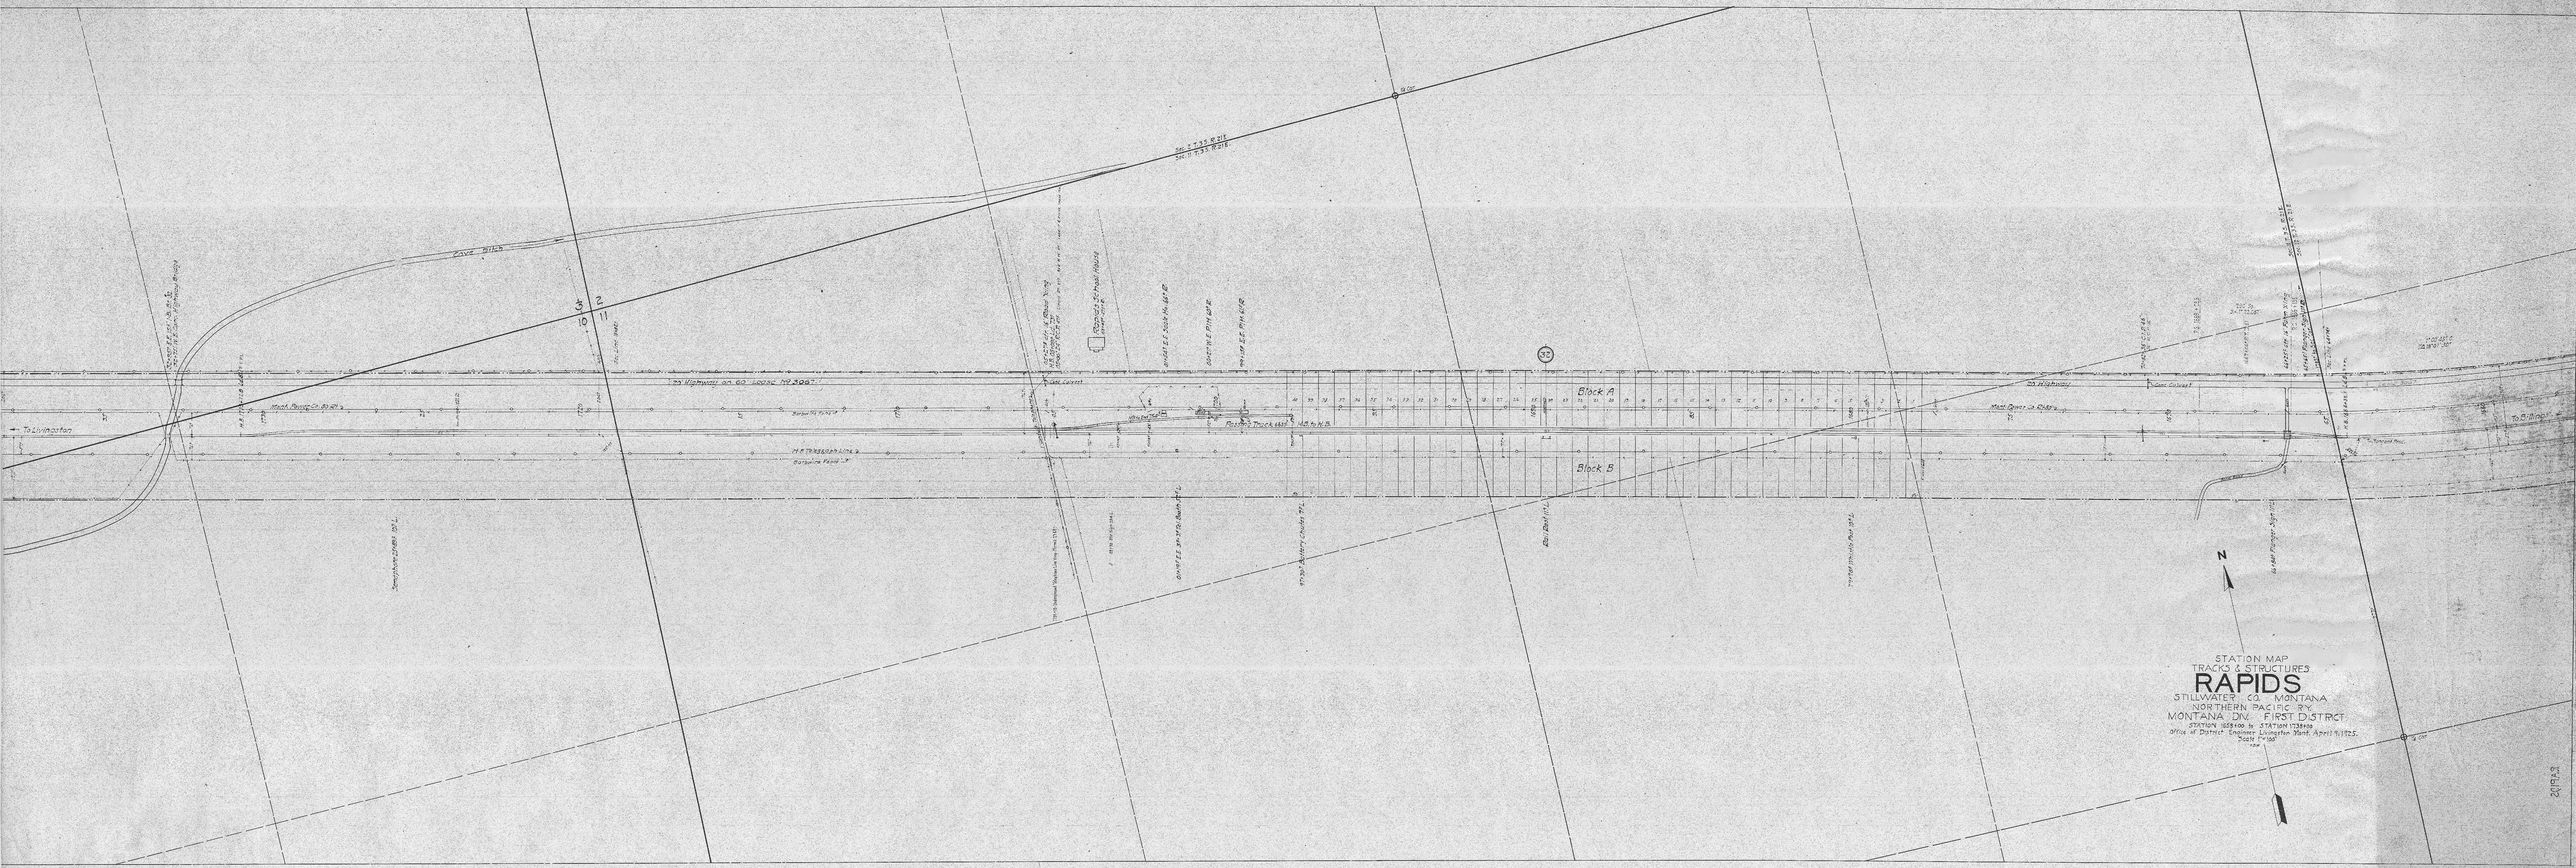
Cave Ditch
To Livingston
To Highway
Block A
Block B
Rapids School House
Foxtown Track 4657
N
STATION MAP
TRACKS & STRUCTURES
RAPIDS
STILLWATER CO. MONTANA
NORTHERN PACIFIC RY.
MONTANA DIV. FIRST DISTRICT
STATION 1658+00 to STATION 1738+00
Office of District Engineer Livingston Mont. April 9, 1925.
Scale 1"=100'
2019A3