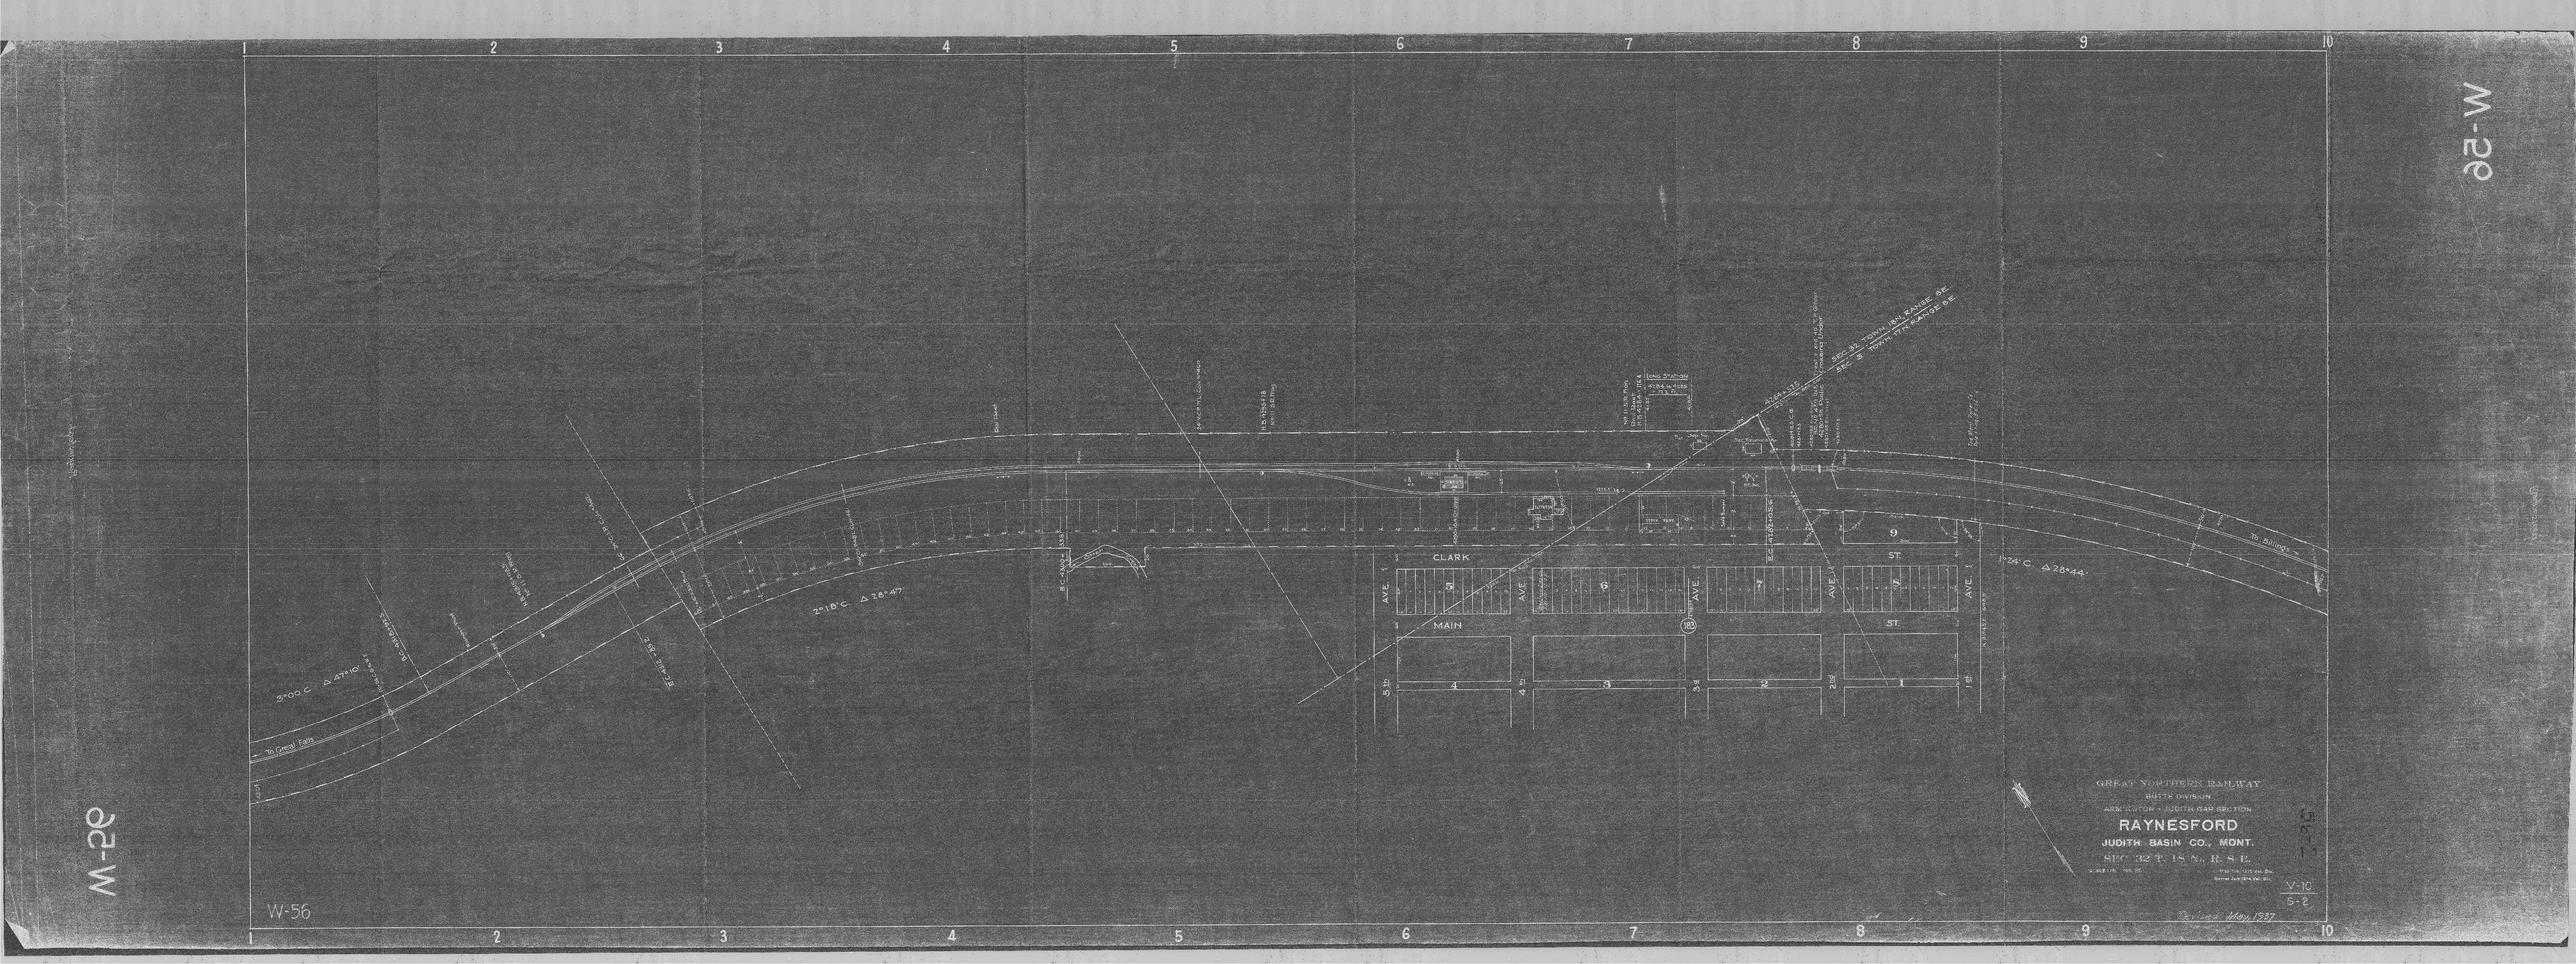
W-56
GREAT NORTHERN RAILWAY
BUTTE DIVISION
ARMINGTON - JUDITH GAP SECTION
RAYNESFORD
JUDITH BASIN CO., MONT.
SEC. 32 T. 18 N., R. 8 E.
V-10
S-2
Revised May 1937
CLARK
MAIN
ST.
AVE.
To Billings
To Great Falls
2°18' C. Δ 28°47'
1°24' C. Δ 28°44'
3°00' C. Δ 47°10'
SEC. 32 TOWN 18N RANGE 8E
SEC. 3 TOWN 17N RANGE 8E