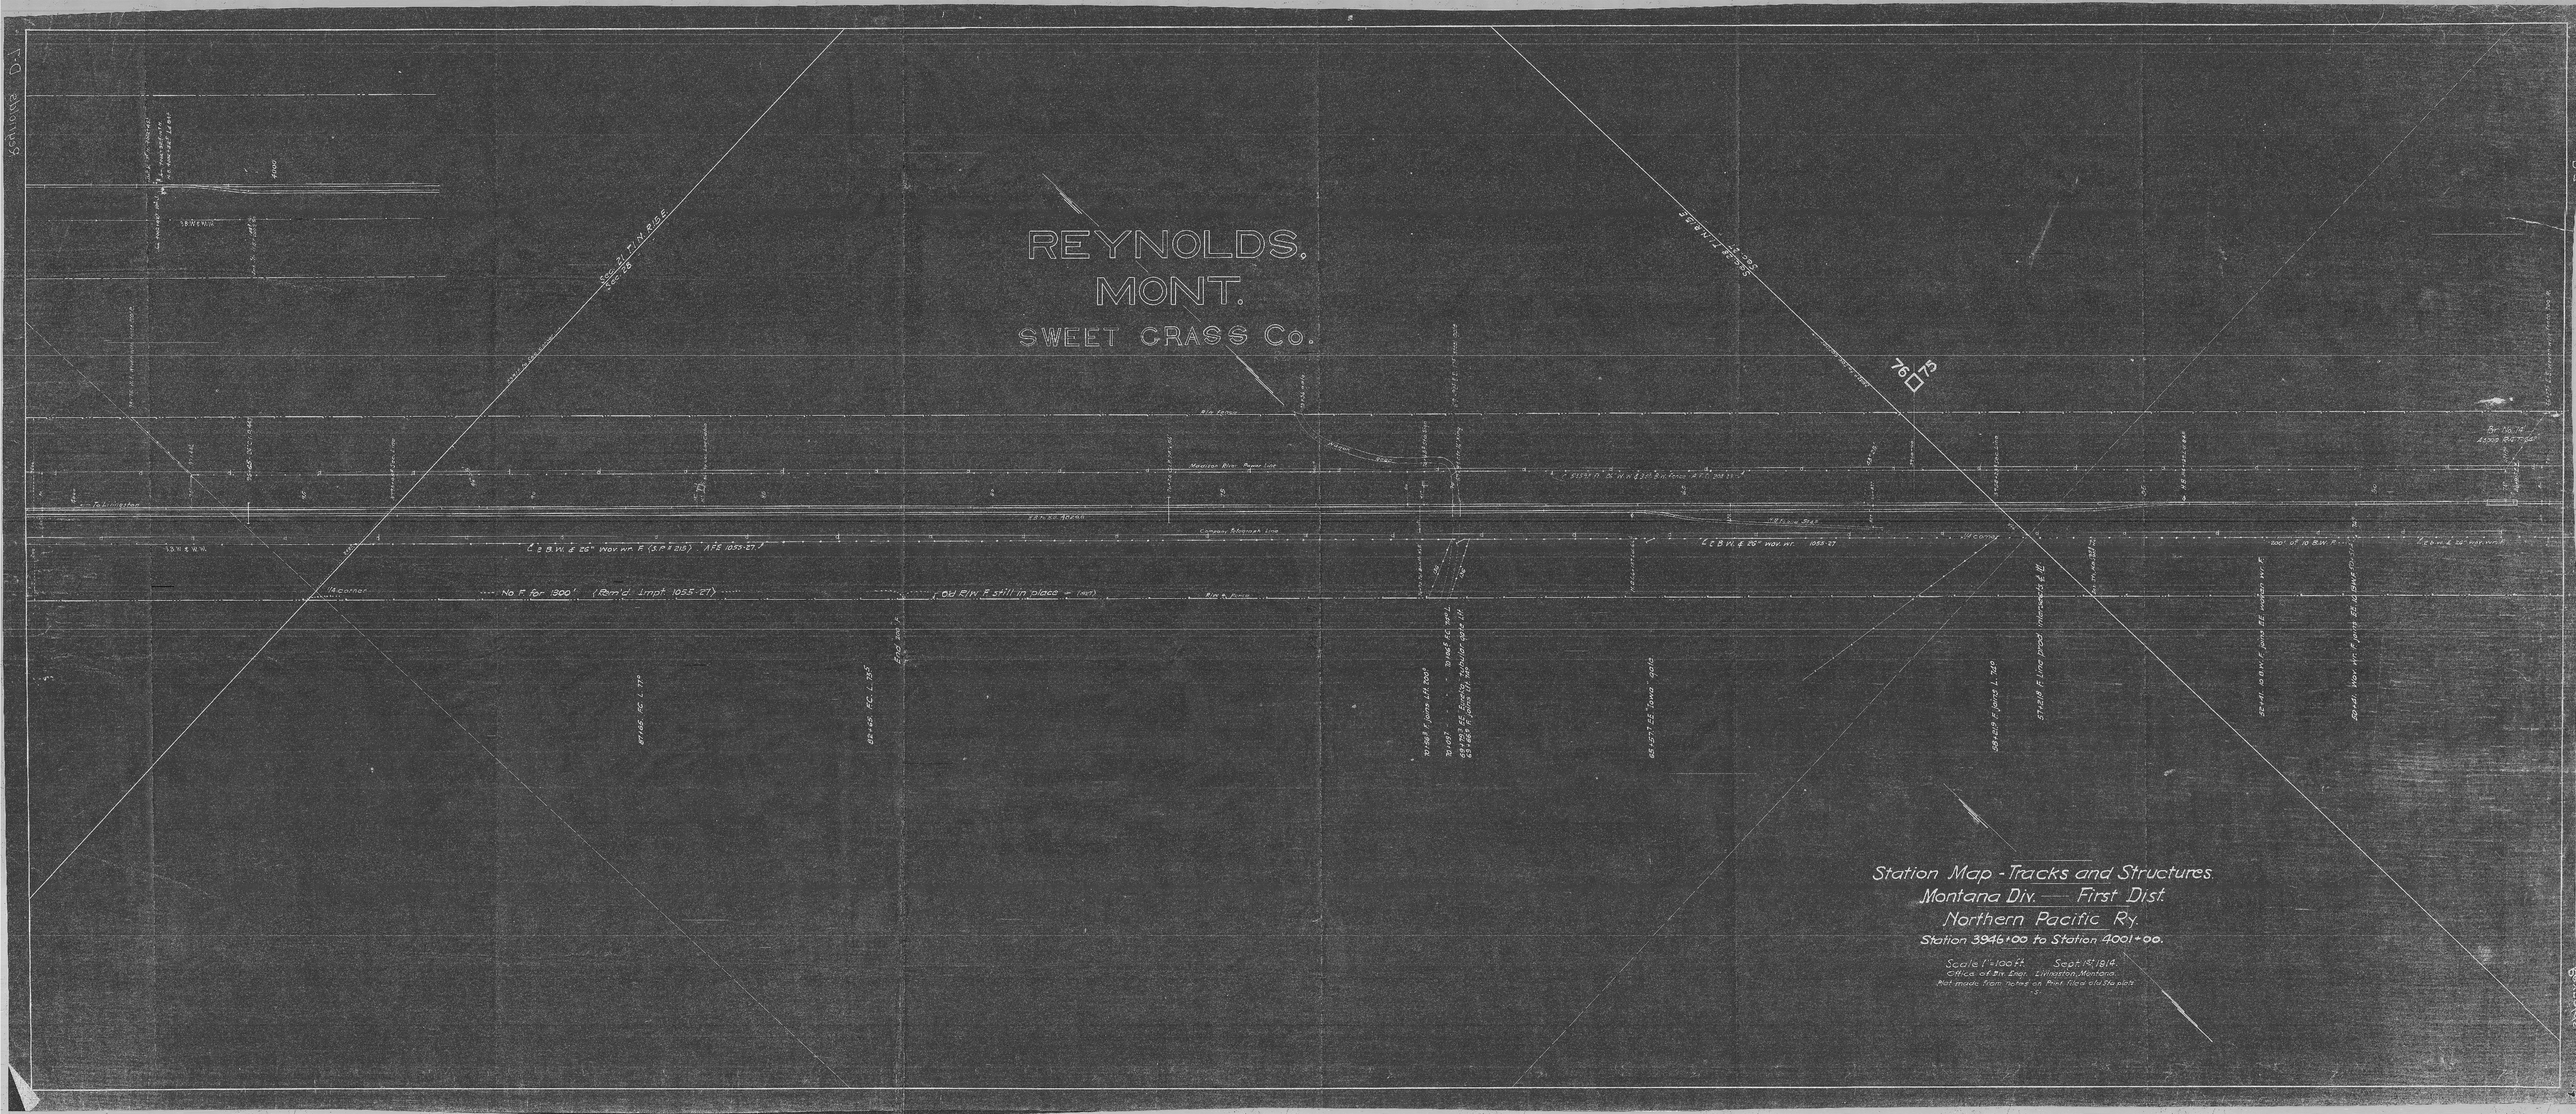
REYNOLDS.
MONT.
SWEET GRASS Co.
Station Map - Tracks and Structures.
Montana Div. — First Dist.
Northern Pacific Ry.
Station 3946+00 to Station 4001+00.
Scale 1"=100 ft. Sept. 1st 1914.
Office of Div. Engr. Livingston, Montana.
Not made from notes on Print filed old Sta plats