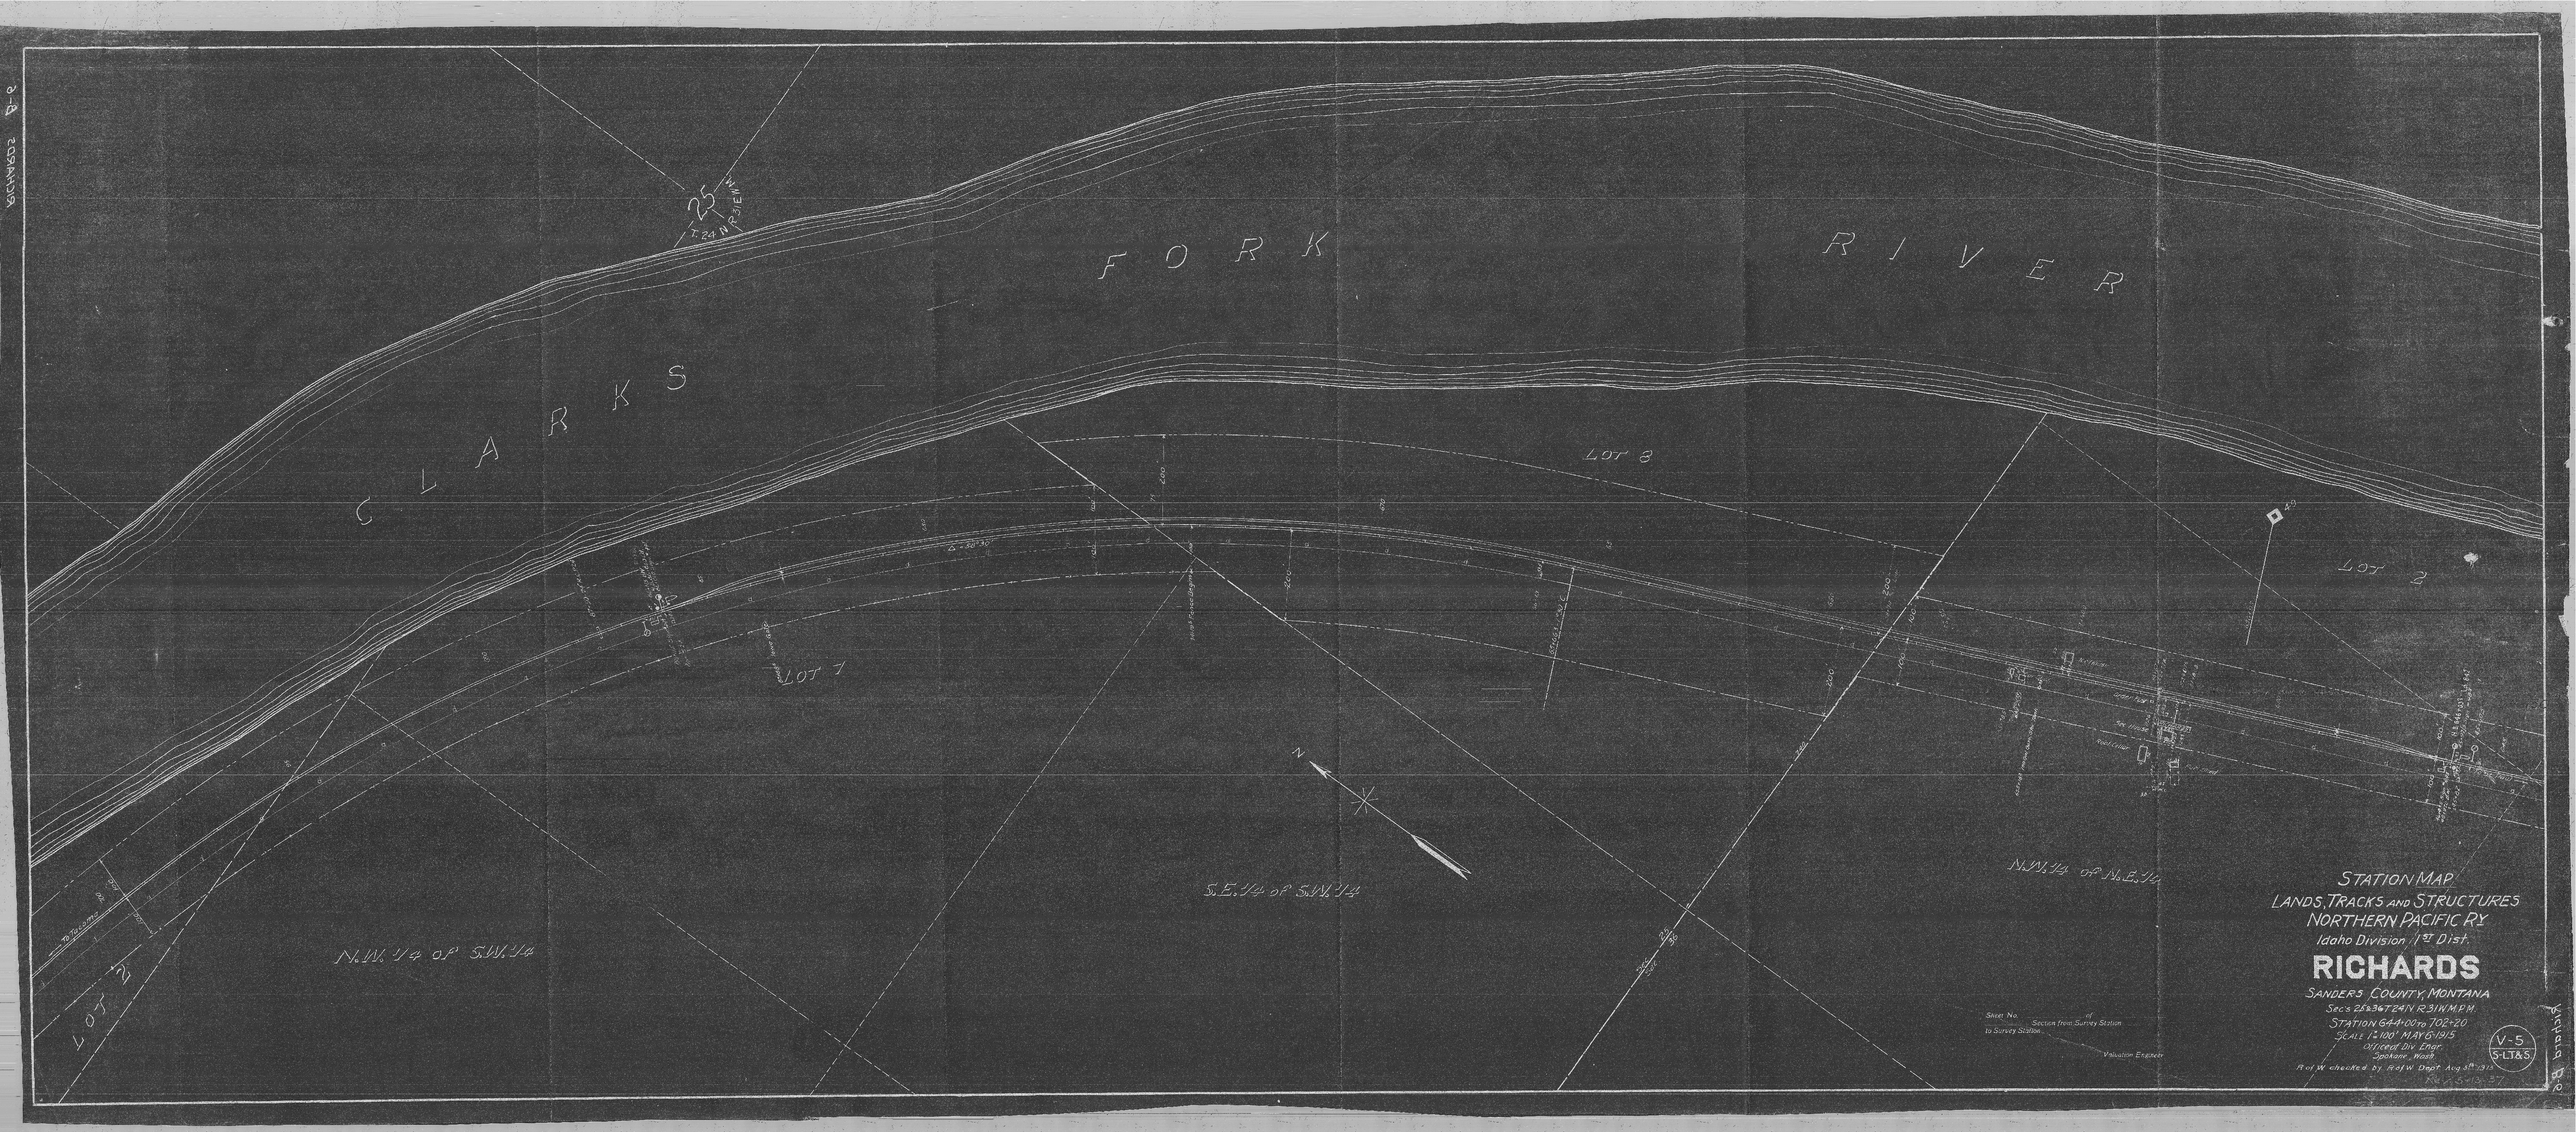

CLARKS FORK RIVER
LOT 8
LOT 7
LOT 2
LOT 2
N.W. 1/4 of S.W. 1/4
S.E. 1/4 of S.W. 1/4
N.W. 1/4 of N.E. 1/4
25
T. 24 N. R. 31 E. W.
N
STATION MAP
LANDS, TRACKS AND STRUCTURES
NORTHERN PACIFIC RY.
Idaho Division 1st Dist.
RICHARDS
SANDERS COUNTY, MONTANA
Secs 25 & 36 T 24 N R 31 W M.P.M.
STATION 644+00 TO 702+20
SCALE 1" = 100' MAY 6 1915
Office of Div. Engr.
Spokane, Wash.
R. of W. checked by R. of W. Dept. Aug. 5th 1915
V-5
S-LT&S
Sheet No. of
Section from Survey Station
to Survey Station
Valuation Engineer