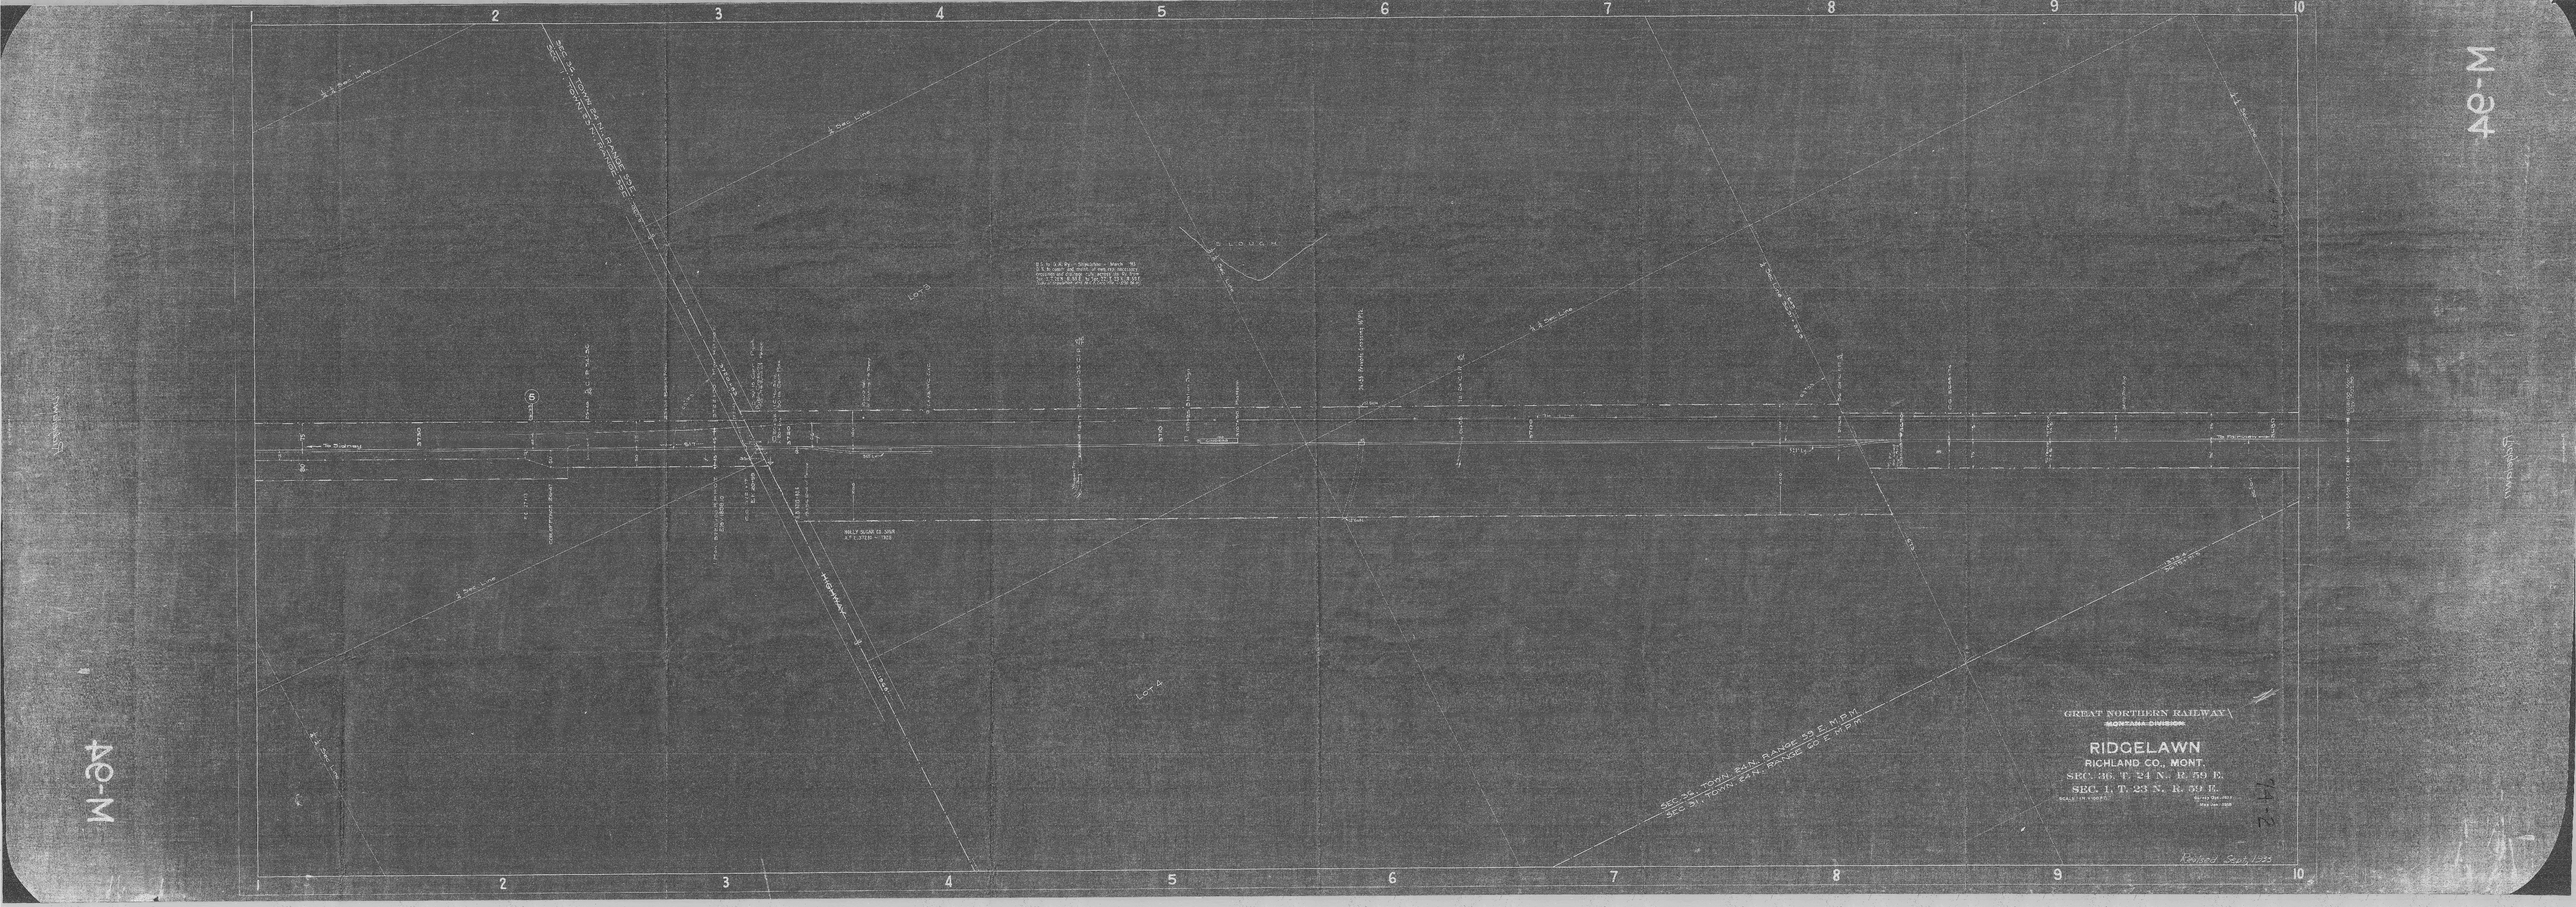

GREAT NORTHERN RAILWAY
MONTANA DIVISION
RIDGELAWN
RICHLAND CO., MONT.
SEC. 36, T. 24 N., R. 59 E.
SEC. 1, T. 23 N., R. 59 E.
SCALE IN FEET
SEC. 36, TOWN 24 N., RANGE 59 E. M.P.M.
SEC. 31, TOWN 24 N., RANGE 60 E. M.P.M.
SEC. 1, TOWN 23 N., RANGE 59 E. M.P.M.
SEC. 36, TOWN 24 N., RANGE 59 E. M.P.M.
SEC. 1, TOWN 23 N., RANGE 59 E. M.P.M.
HIGHWAY
LOT 3
LOT 4
SLOUGH
Railroad Sept. 1933
M-24