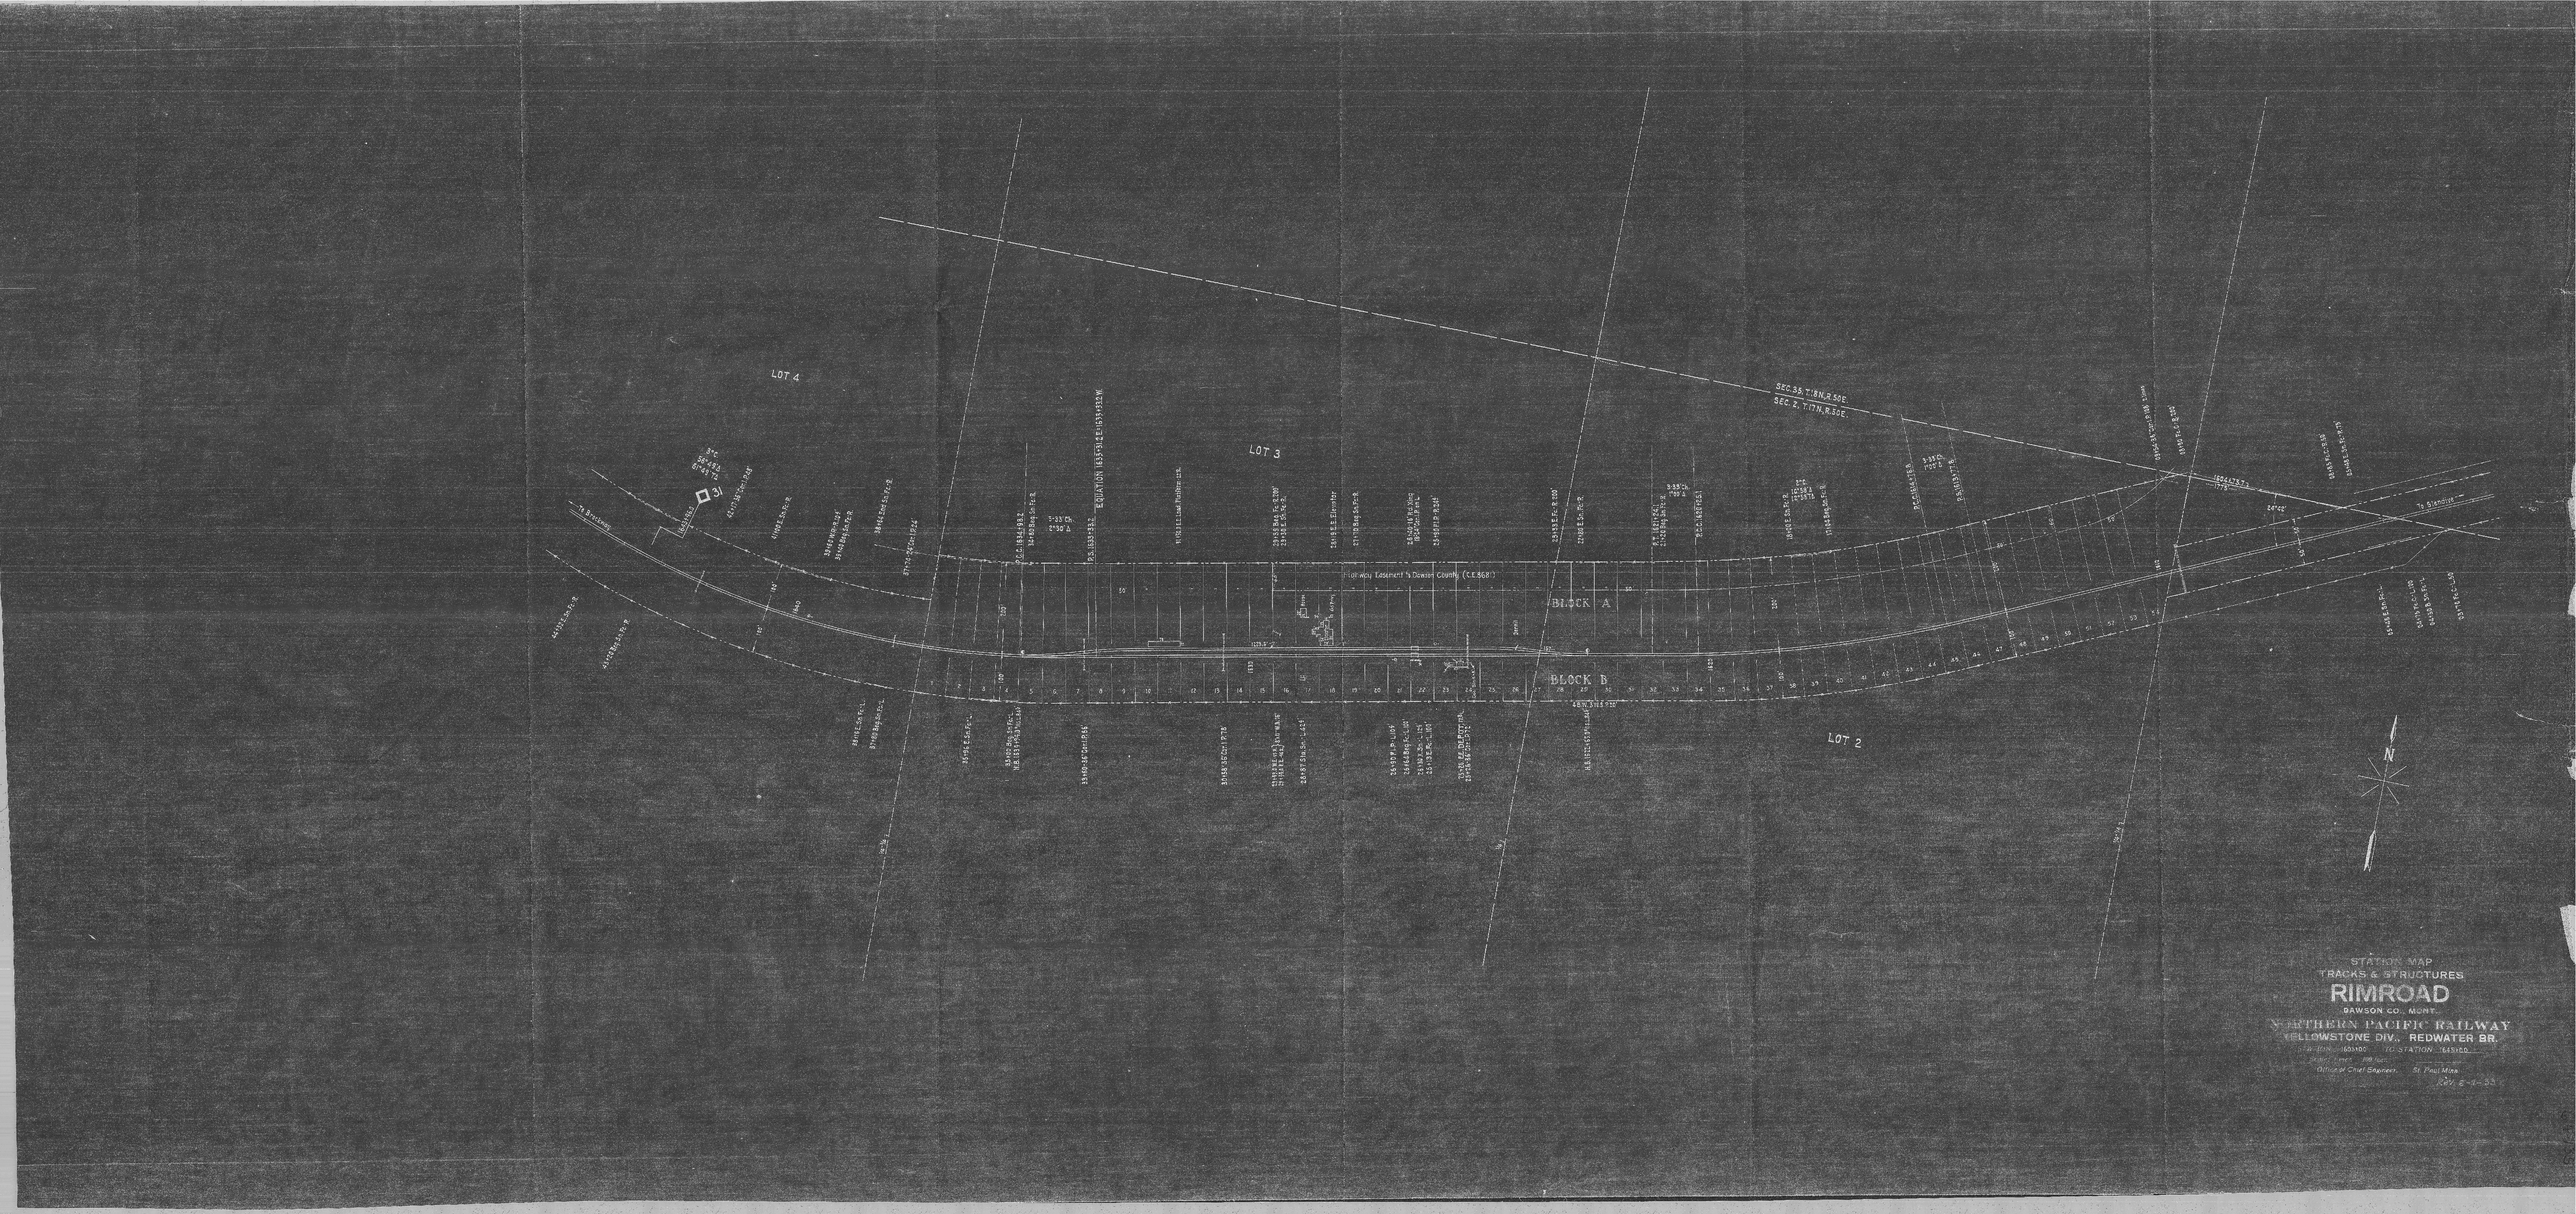
LOT 4
LOT 3
LOT 2
BLOCK A
BLOCK B
SEC. 35, T.18N., R.50E.
SEC. 2, T.17N., R.50E.
N
STATION MAP
TRACKS & STRUCTURES
RIMROAD
DAWSON CO., MONT.
NORTHERN PACIFIC RAILWAY
YELLOWSTONE DIV., REDWATER BR.
Office of Chief Engineer. St. Paul, Minn.