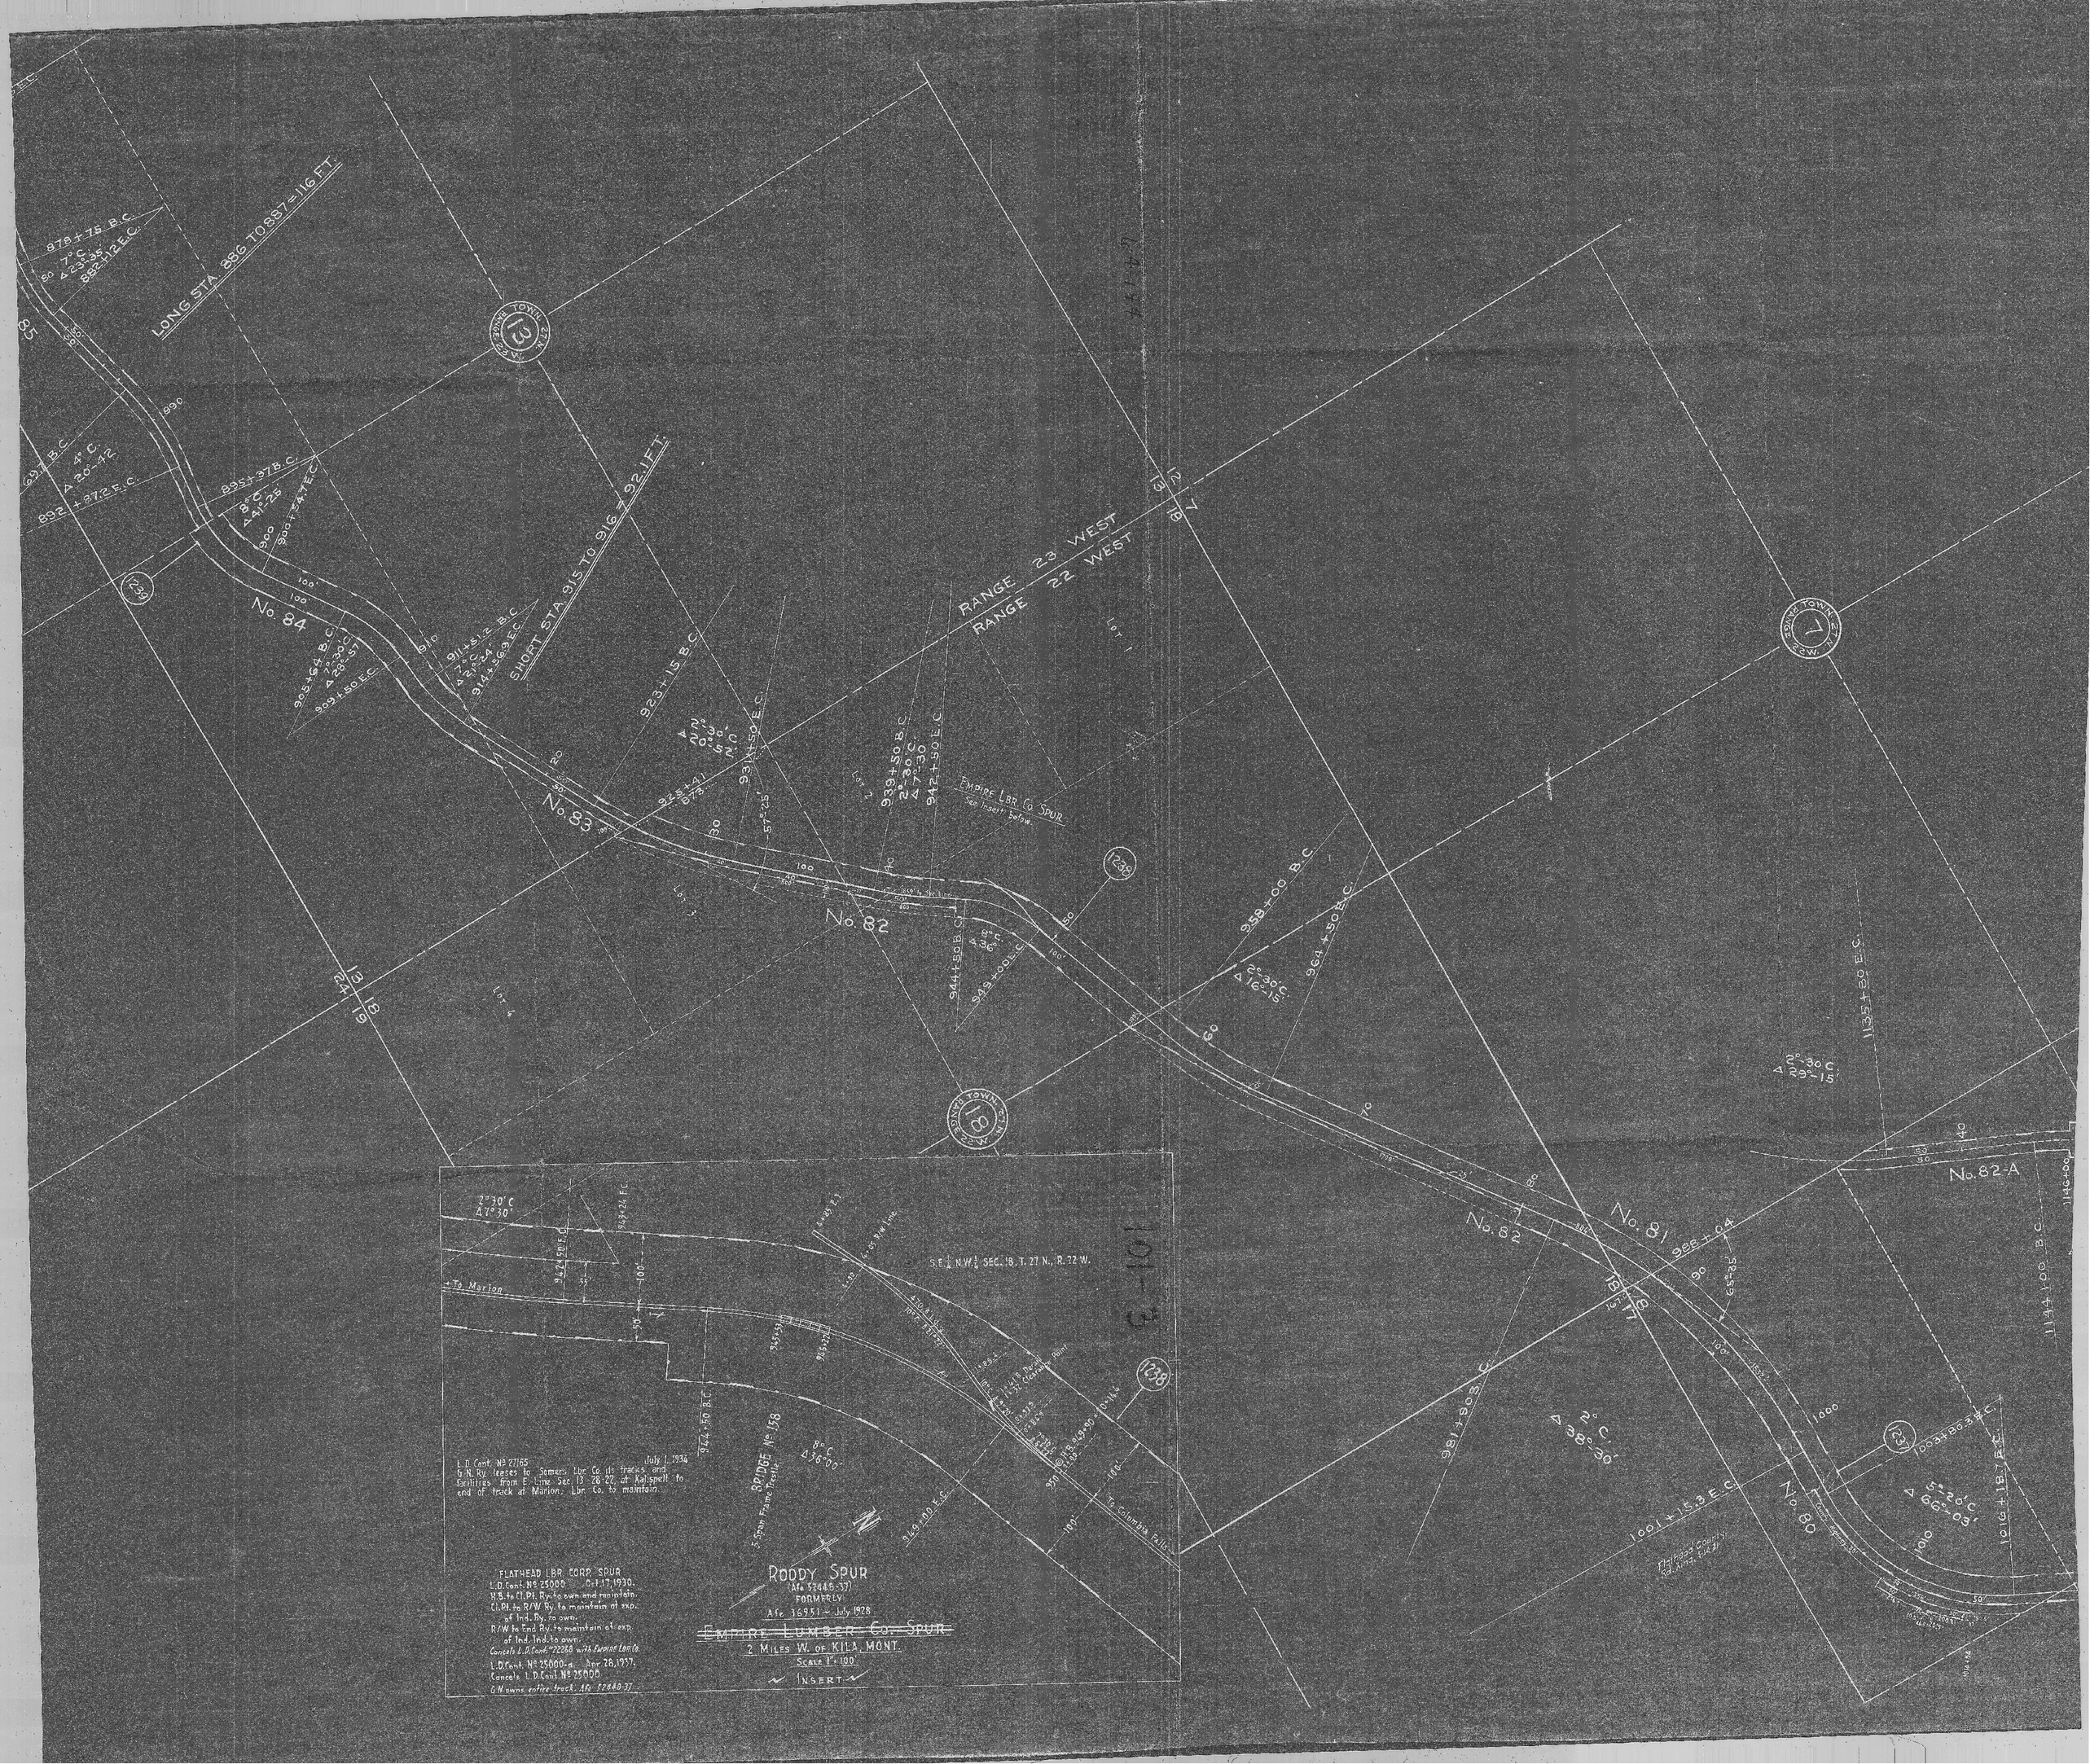

LONG STA. 886 TO 887 = 116 FT.
SHORT STA. 915 TO 916 = 92.1 FT.
RANGE 23 WEST
RANGE 22 WEST
No. 84
No. 83
No. 82
No. 81
No. 80
No. 82-A
EMPIRE LBR. CO. SPUR
See Insert below.
To Marion
To Columbia Falls
BRIDGE No. 158
5 Span Frame Trestle
S.E. ¼ N.W. ¼ SEC. 18, T. 27 N., R. 22 W.
L.D. Cont. No. 27165 July 1, 1934
G.N. Ry. leases to Somers Lbr. Co. its tracks and facilities from E. Line Sec. 13-28-22, at Kalispell to end of track at Marion. Lbr. Co. to maintain.
FLATHEAD LBR. CORP. SPUR
L.D. Cont. No. 25000 Oct. 17, 1930.
H.B. to Cl. Pt. Ry. to own and maintain.
Cl. Pt. to R/W Ry. to maintain at exp. of Ind. Ry. to own.
R/W to End Ry. to maintain at exp. of Ind. Ind. to own.
Cancels L.D. Cont. No. 22268 with Empire Lbr. Co.
L.D. Cont. No. 25000-a Apr. 28, 1937.
Cancels L.D. Cont. No. 25000
G.N. owns entire track. Afe 52648-37
RODDY SPUR
(Afe 52448-37)
FORMERLY
Afe 36951 - July 1928
~~EMPIRE LUMBER CO. SPUR~~
2 MILES W. OF KILA, MONT.
SCALE 1" = 100'
INSERT