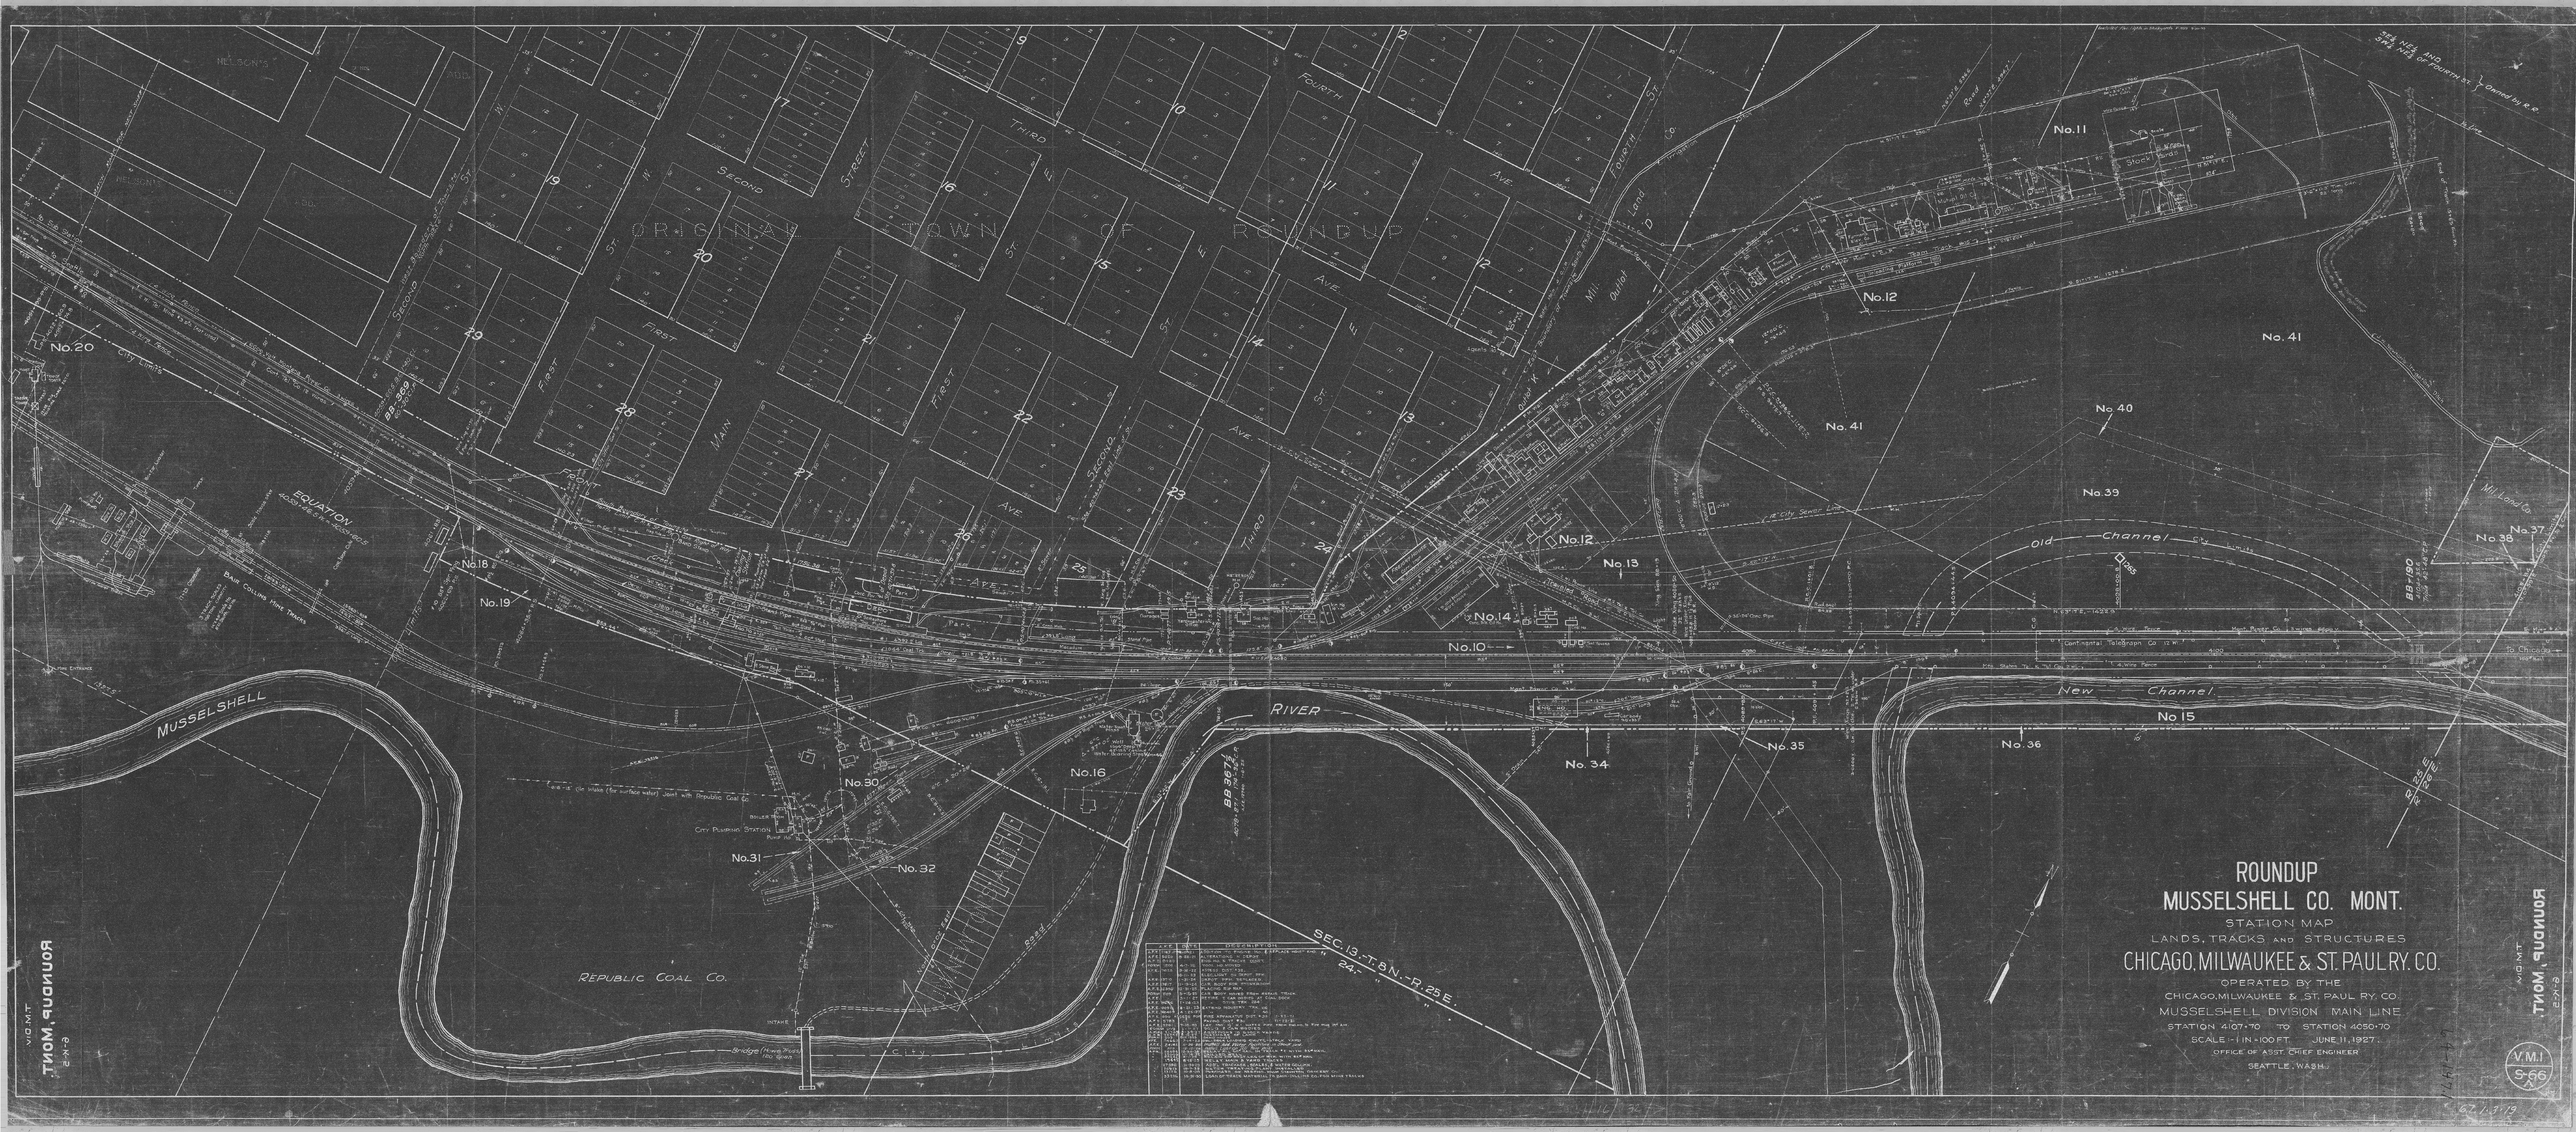
ROUNDUP
MUSSELSHELL CO. MONT.
STATION MAP
LANDS, TRACKS AND STRUCTURES
CHICAGO, MILWAUKEE & ST. PAUL RY. CO.
OPERATED BY THE
CHICAGO, MILWAUKEE & ST. PAUL RY. CO.
MUSSELSHELL DIVISION MAIN LINE
STATION 4107+70 TO STATION 4250+70
SCALE - 1 IN. = 100 FT. JUNE 11, 1927.
OFFICE OF ASST. CHIEF ENGINEER
SEATTLE, WASH.
ORIGINAL TOWN OF ROUNDUP
MUSSELSHELL RIVER
New Channel
Old Channel
REPUBLIC COAL CO.
SEC. 13-T. 8 N.-R. 25 E.
No. 10
No. 11
No. 12
No. 13
No. 14
No. 15
No. 16
No. 18
No. 19
No. 20
No. 30
No. 31
No. 32
No. 34
No. 35
No. 36
No. 37
No. 38
No. 39
No. 40
No. 41
ROUNDUP, MONT.
V.M.I.
S-66