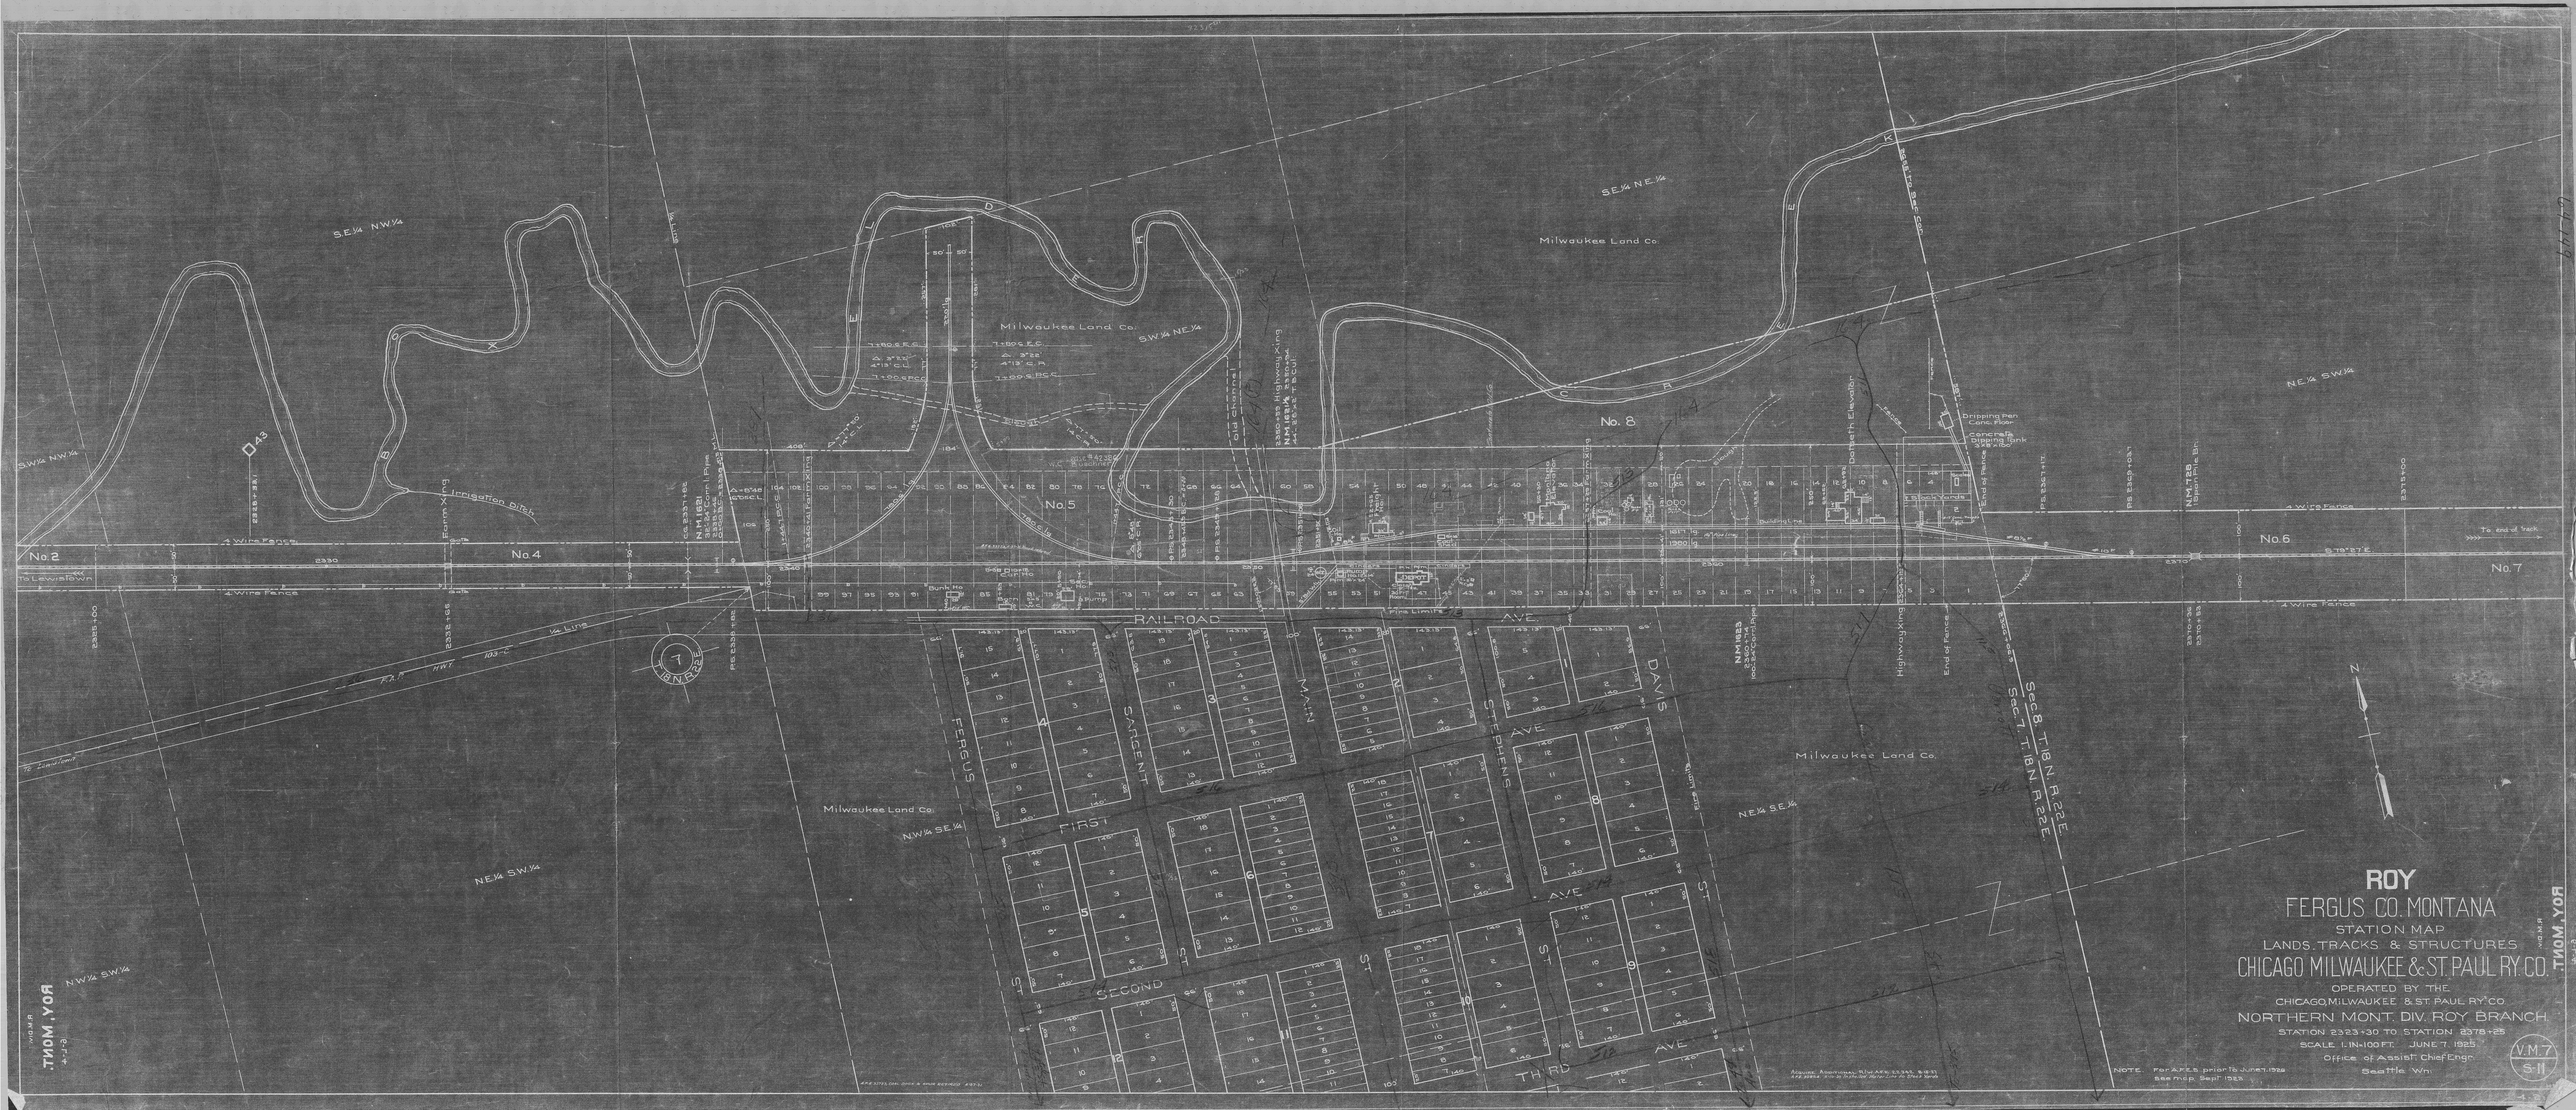
ROY
FERGUS CO. MONTANA
STATION MAP
LANDS, TRACKS & STRUCTURES
CHICAGO MILWAUKEE & ST. PAUL RY. CO.
OPERATED BY THE
CHICAGO, MILWAUKEE & ST. PAUL RY. CO.
NORTHERN MONT. DIV. ROY BRANCH
STATION 2323+30 TO STATION 2378+25
SCALE 1 IN=100 FT. JUNE 7, 1925
Office of Assist. Chief Engr.
Seattle Wn.
V.M.7
S-11
NOTE. For A.F.E.S. prior to June 7, 1928 see map Sept. 1923
Milwaukee Land Co.
RAILROAD AVE.
FERGUS
SARGENT
MAIN
STEPHENS
DAVIS
FIRST
SECOND
THIRD
AVE.
ST.
No. 2
No. 4
No. 5
No. 6
No. 7
No. 8
To Lewistown
To end of track
Irrigation Ditch
Highway Xing
Sec. 8 T. 18 N. R. 22 E.
Sec. 7 T. 18 N. R. 22 E.
T. 18 N. R. 22 E.
SE¼ NW¼
SW¼ NW¼
NE¼ SW¼
NW¼ SW¼
NW¼ SE¼
NE¼ SE¼
SE¼ NE¼
SW¼ NE¼
ROY, MONT.