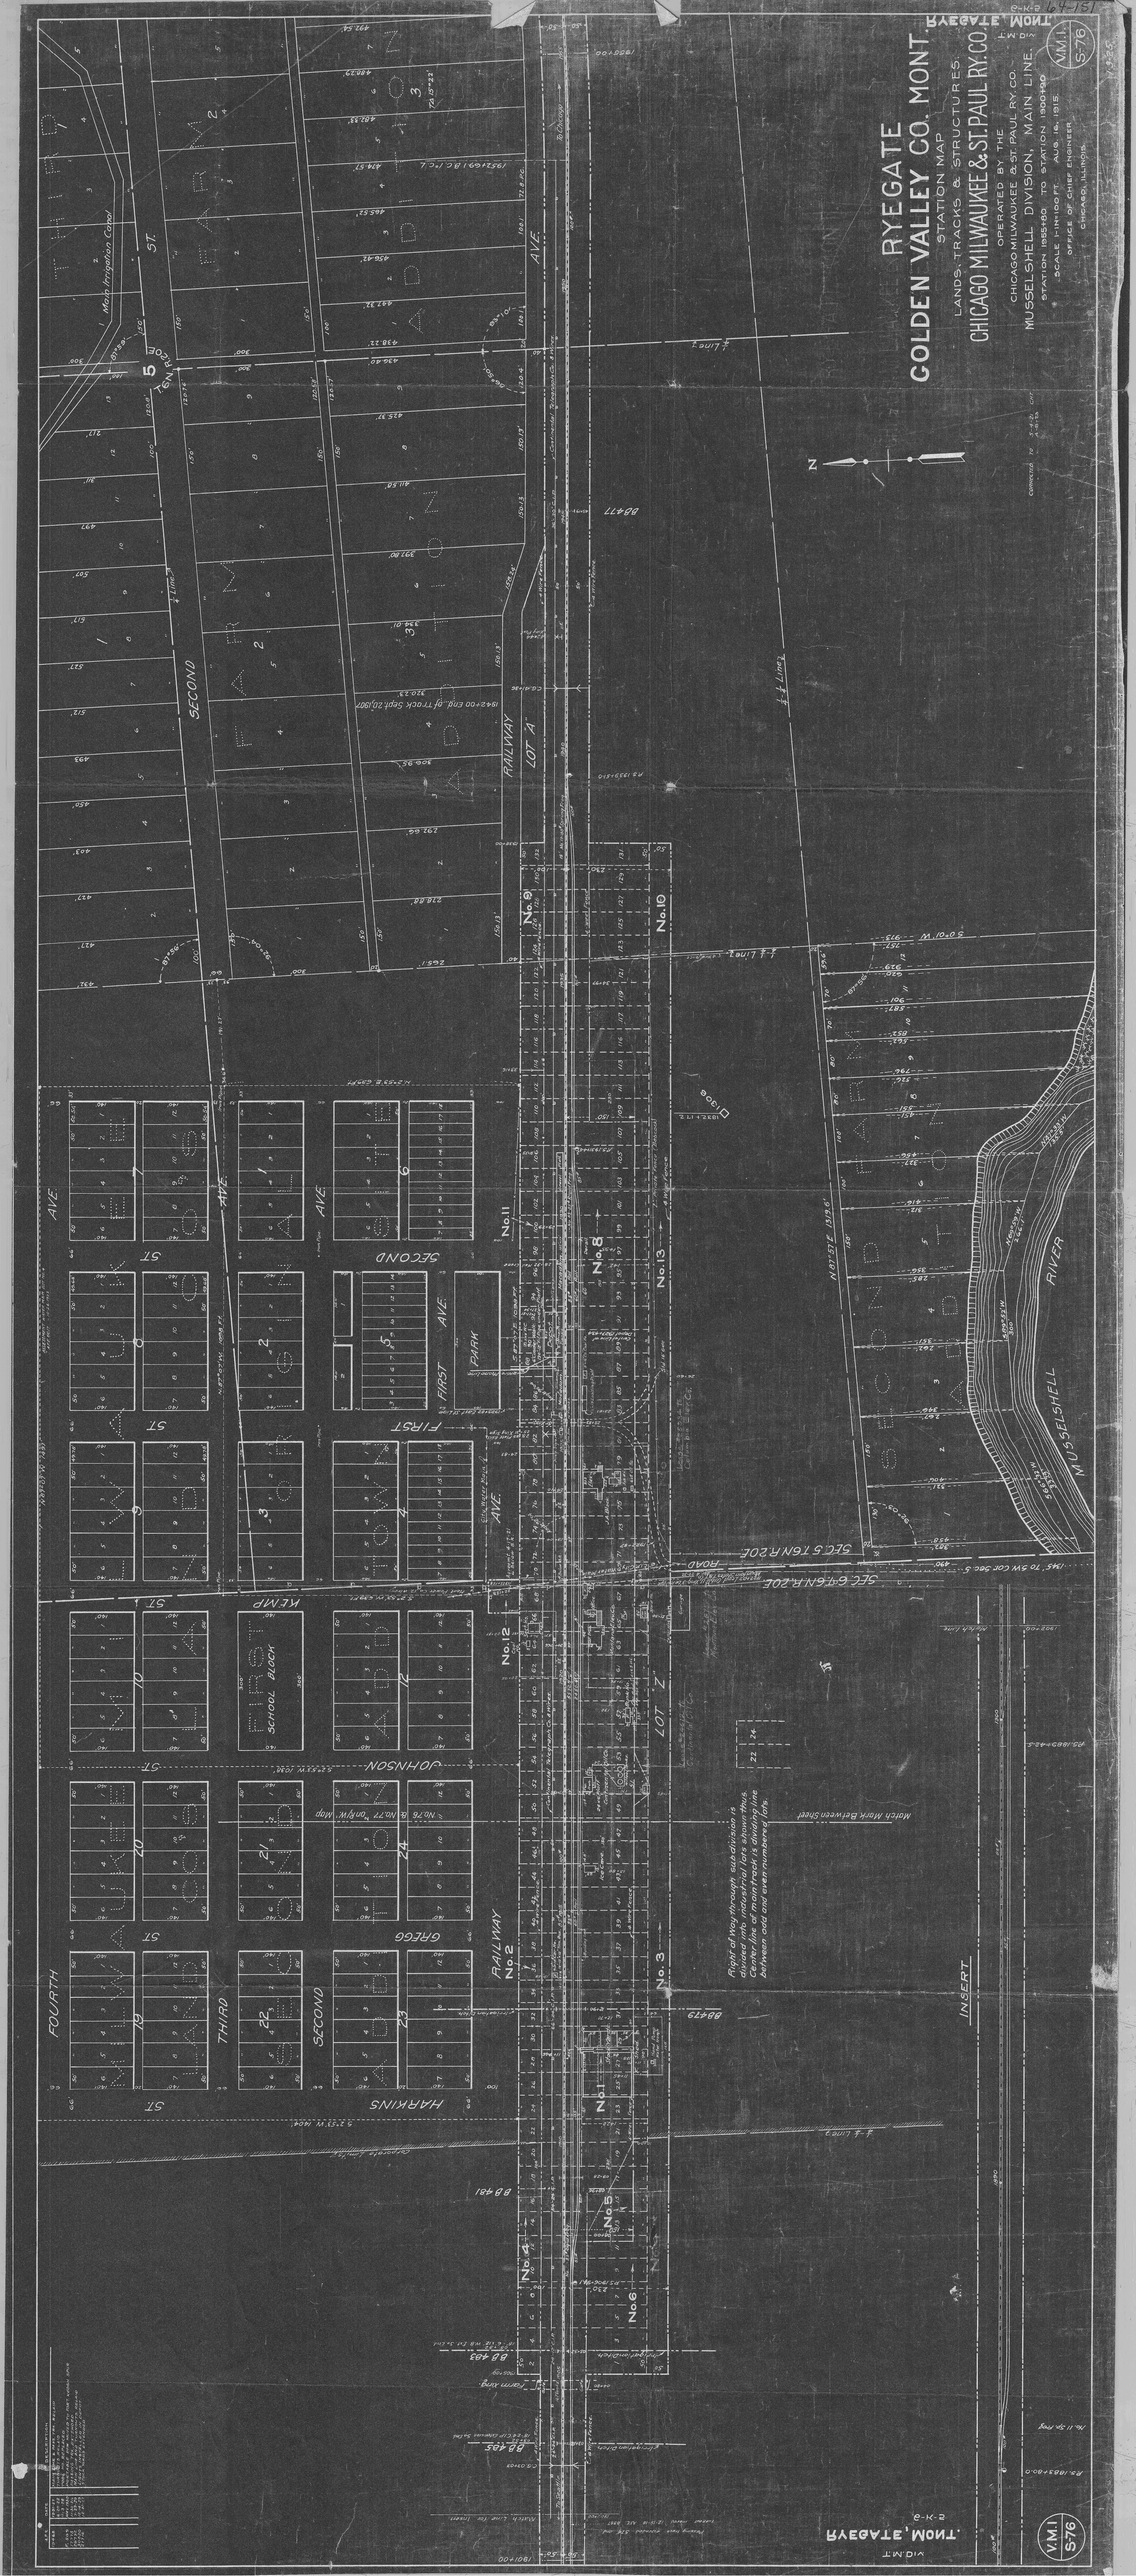
RYEGATE
GOLDEN VALLEY CO. MONT.
STATION MAP
LANDS, TRACKS & STRUCTURES.
CHICAGO MILWAUKEE & ST. PAUL RY. CO.
OPERATED BY THE
CHICAGO MILWAUKEE & ST. PAUL RY. CO.
MUSSELSHELL DIVISION, MAIN LINE.
STATION 1955+80 TO STATION 1900+90
SCALE 1-IN=100 FT. AUG. 16, 1915.
OFFICE OF CHIEF ENGINEER
CHICAGO, ILLINOIS.
V.M.I.
S-76
RYEGATE
TWOM, STAGEYR
V.M.I.
S-76
SECOND
FIRST
JOHNSON
GREGG
HARKINS
FOURTH
THIRD
SECOND
RAILWAY
LOT "A"
LOT "Z"
SECOND FARM ADDITION
MILWAUKEE LAND COMPANY
FIRST ADDITION
SECOND ADDITION
FIRST PARK
SCHOOL BLOCK
MUSSELSHELL RIVER
INSERT
Main Irrigation Canal
Match Mark Between Sheet
Right of Way through subdivision is divided into industrial lots shown thus. Center line of main track is dividing line between odd and even numbered lots.