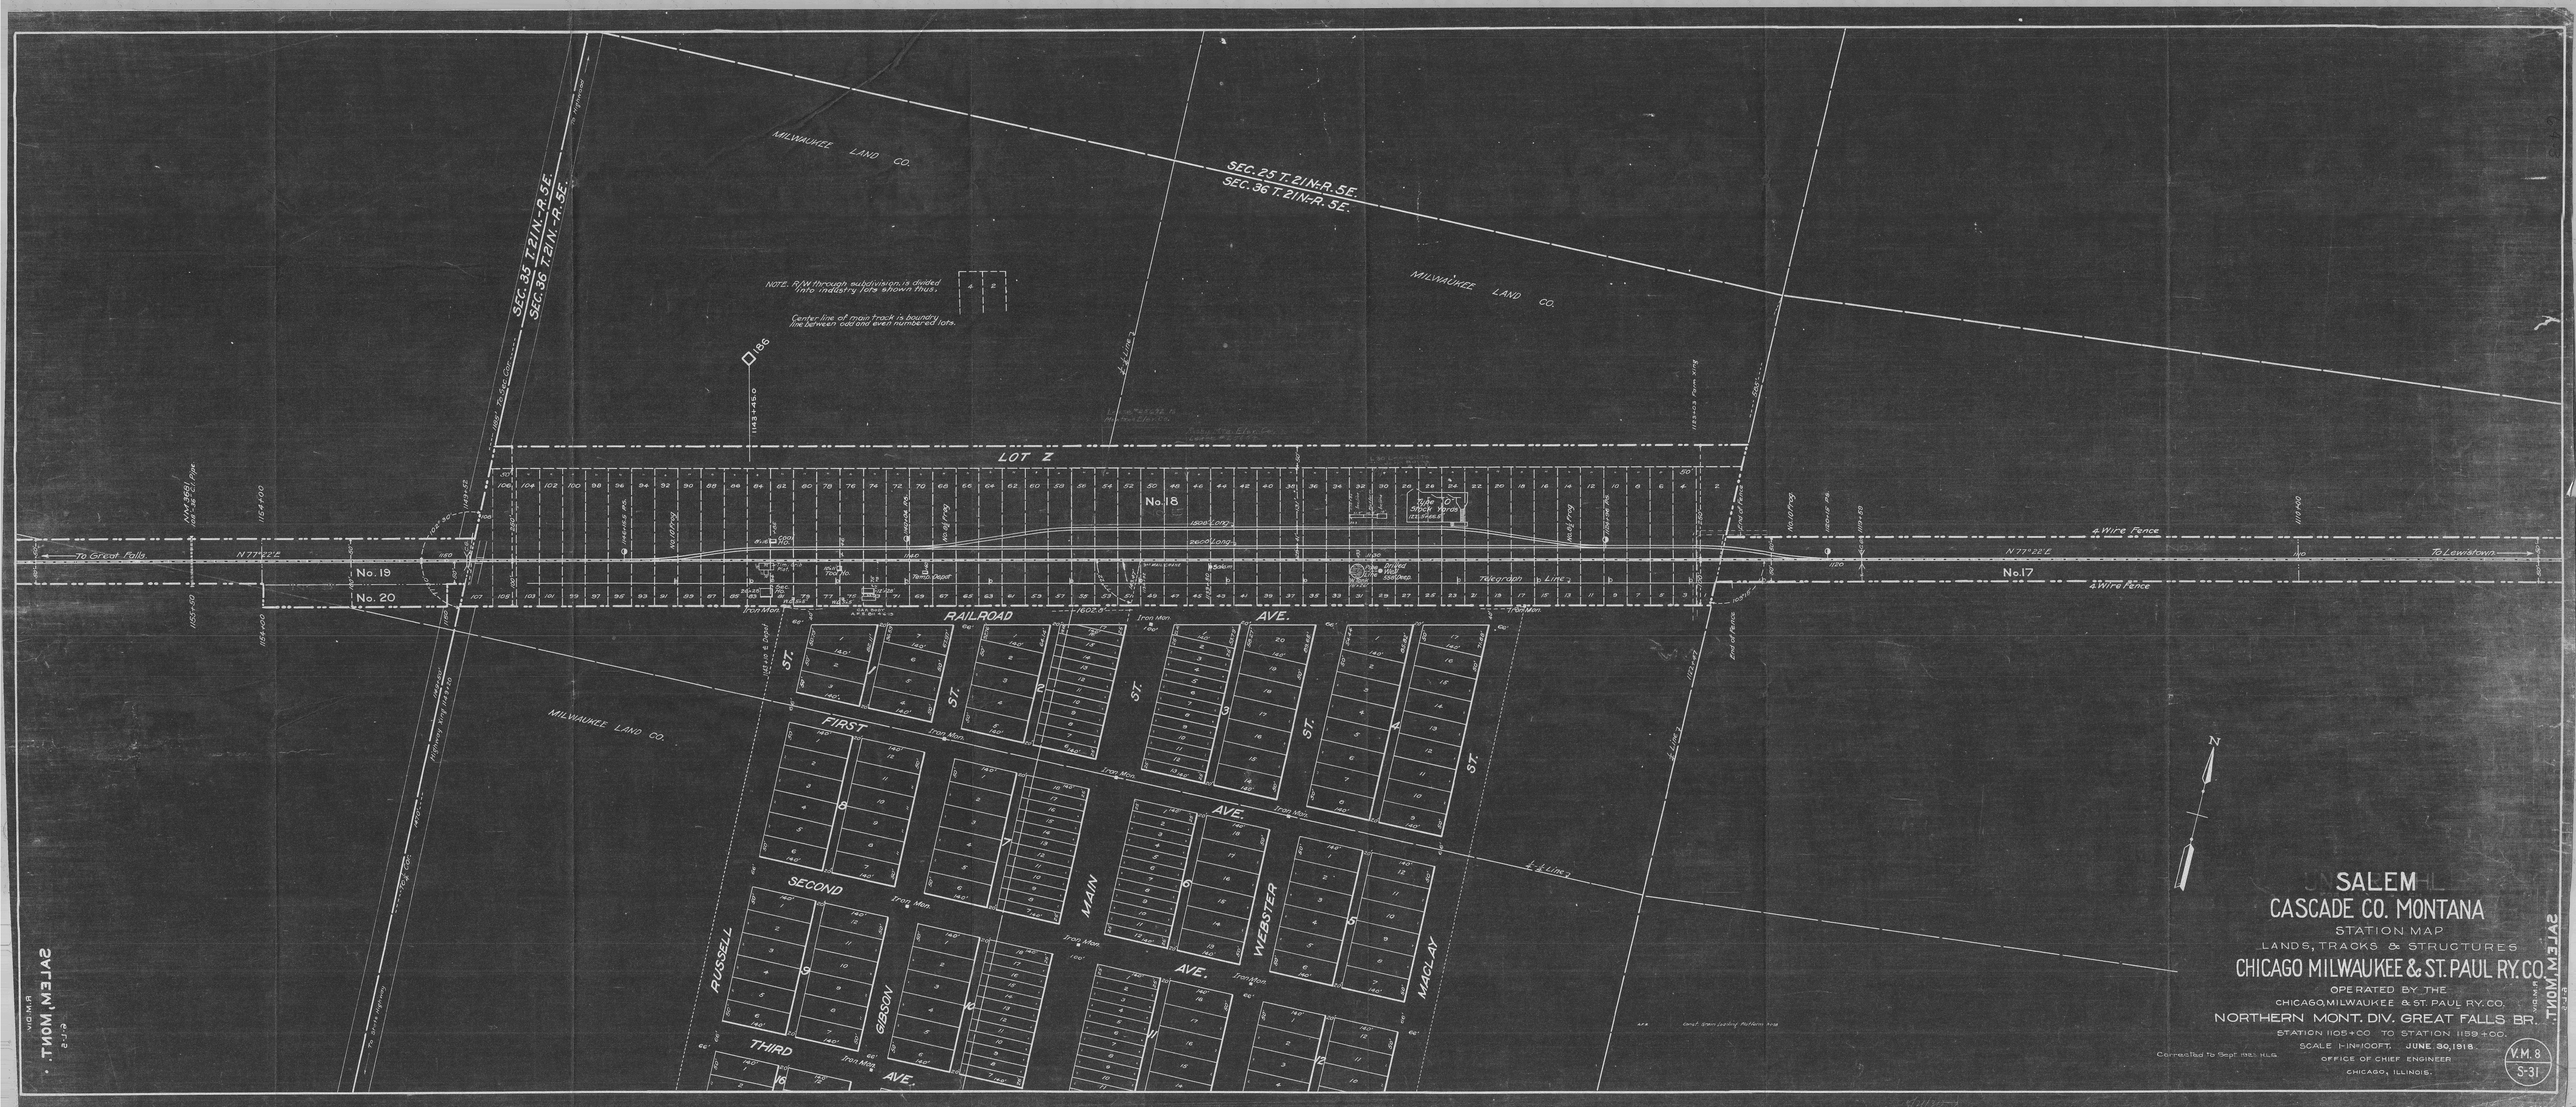
SALEM
CASCADE CO. MONTANA
STATION MAP
LANDS, TRACKS & STRUCTURES
CHICAGO MILWAUKEE & ST. PAUL RY. CO.
OPERATED BY THE
CHICAGO, MILWAUKEE & ST. PAUL RY. CO.
NORTHERN MONT. DIV. GREAT FALLS BR.
STATION 1105+00 TO STATION 1159+00.
SCALE 1-IN=100FT. JUNE 30, 1918.
OFFICE OF CHIEF ENGINEER
CHICAGO, ILLINOIS.
V.M. 8
S-31
Corrected to Sept. 1923 H.L.G.
MILWAUKEE LAND CO.
SEC. 25 T. 21 N.-R. 5 E.
SEC. 36 T. 21 N.-R. 5 E.
SEC. 35 T. 21 N.-R. 5 E.
SEC. 36 T. 21 N.-R. 5 E.
NOTE. R/W through subdivision is divided into industry lots shown thus.
Center line of main track is boundary line between odd and even numbered lots.
LOT Z
No. 18
No. 19
No. 20
No. 17
To Great Falls
To Lewistown
4 Wire Fence
Telegraph Line
RAILROAD AVE.
FIRST AVE.
SECOND AVE.
THIRD AVE.
RUSSELL ST.
GIBSON ST.
MAIN ST.
WEBSTER ST.
MACLAY ST.
Iron Mon.
SALEM, MONT.