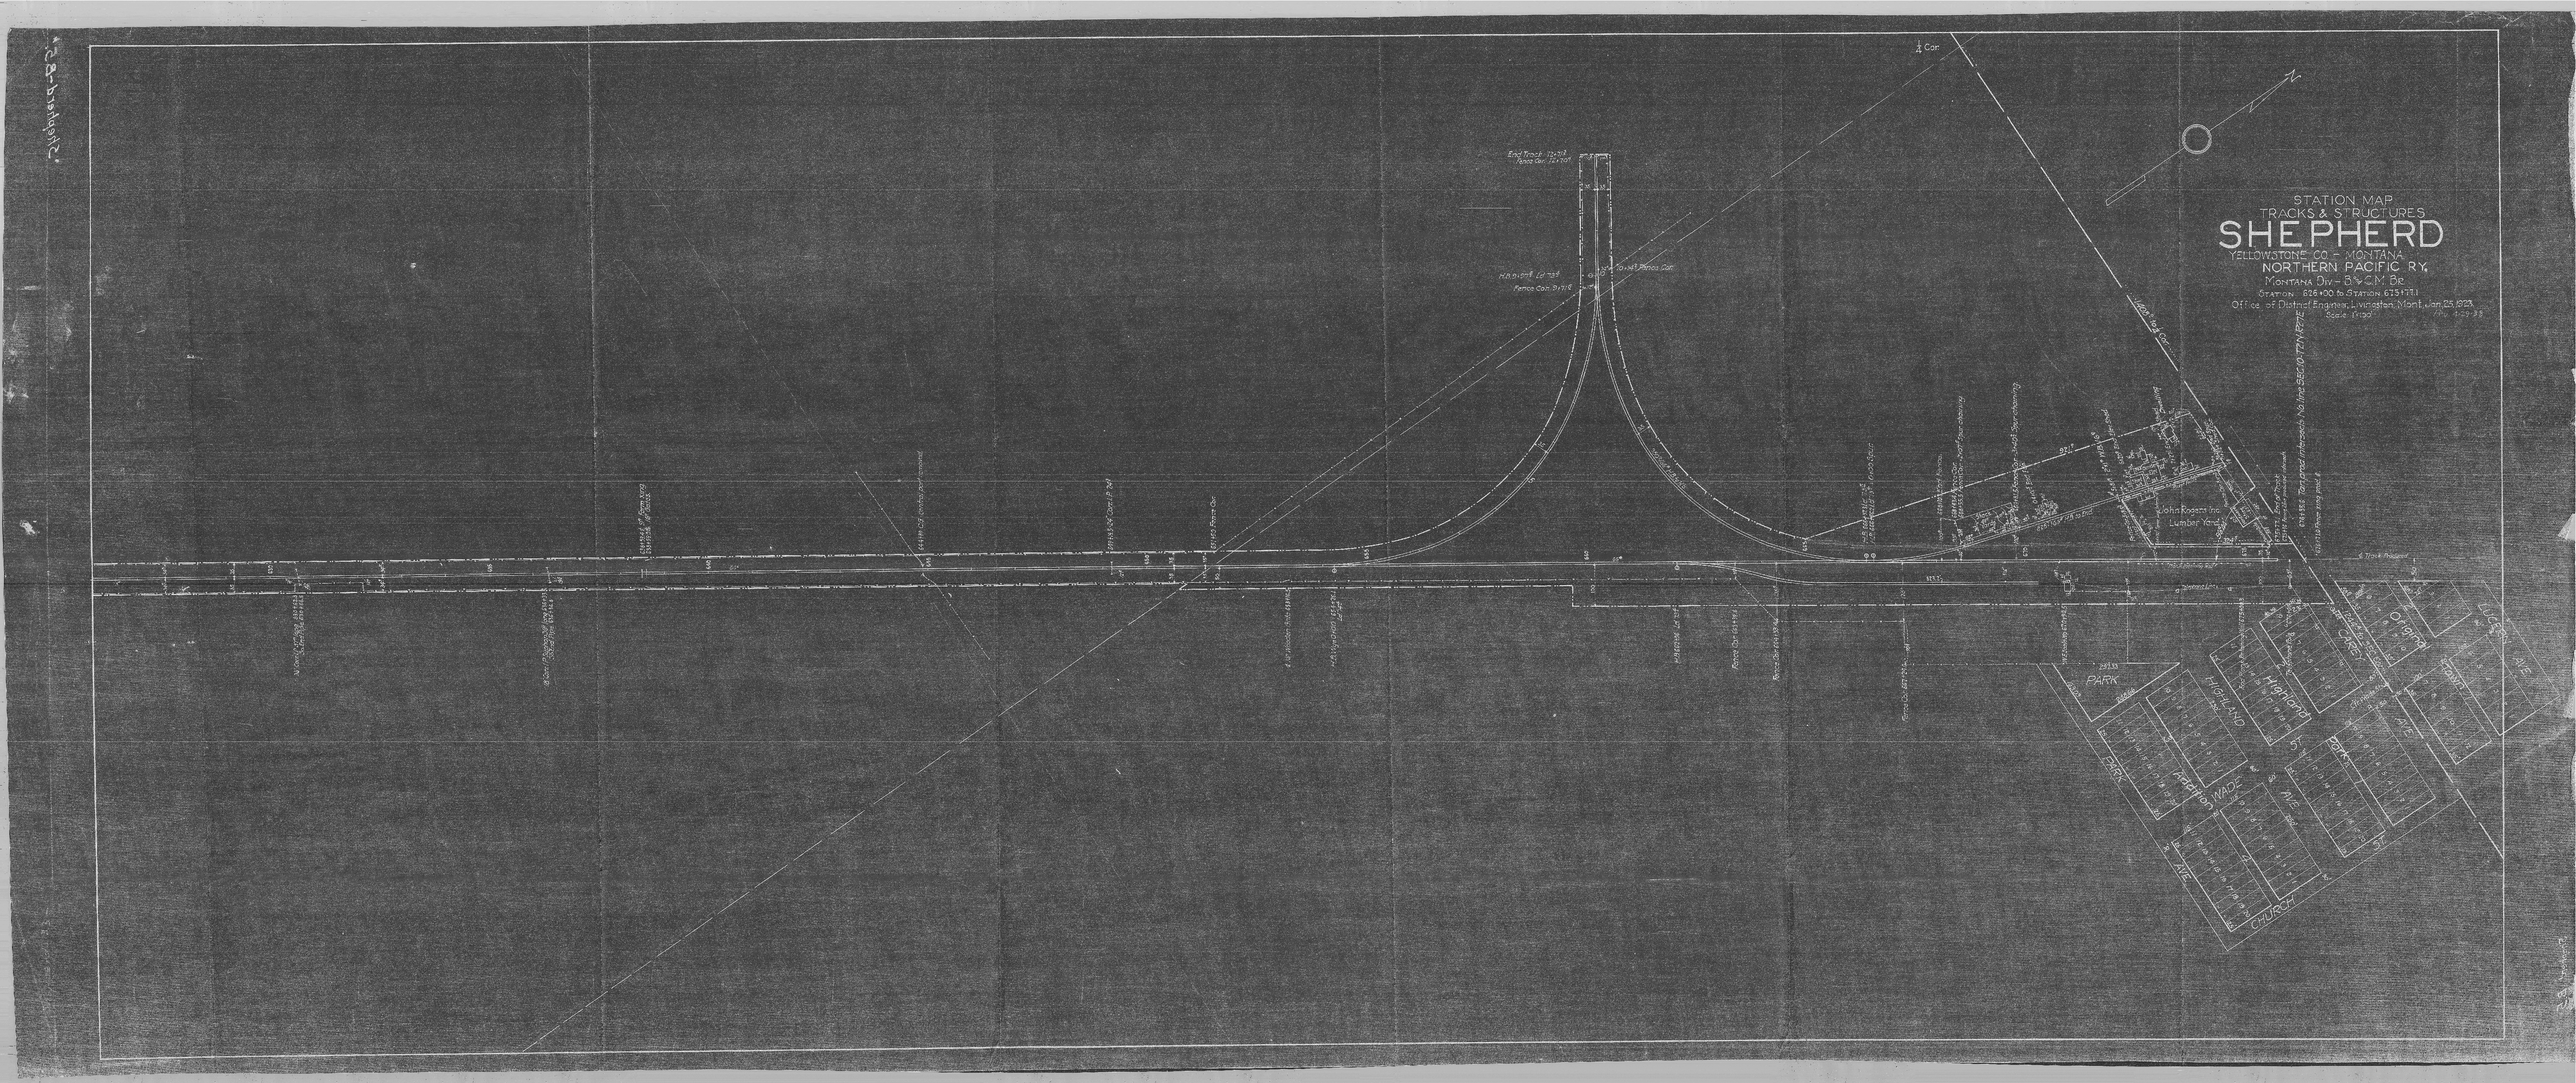
STATION MAP
TRACKS & STRUCTURES
SHEPHERD
YELLOWSTONE CO. - MONTANA
NORTHERN PACIFIC RY.
MONTANA DIV. - B.&C.M. BR.
STATION 626+00 to STATION 675+77.1
Office of District Engineer, Livingston, Mont. Jan. 25, 1923.
Scale: 1"=100'
John Rogers Inc.
Lumber Yard
PARK
HIGHLAND
Highland
Addition
WADE
AVE
CHURCH
CAREY
Original
LUCKNOW
AVE
STOWE
ST
PARK
AVE
Sheepherd-82