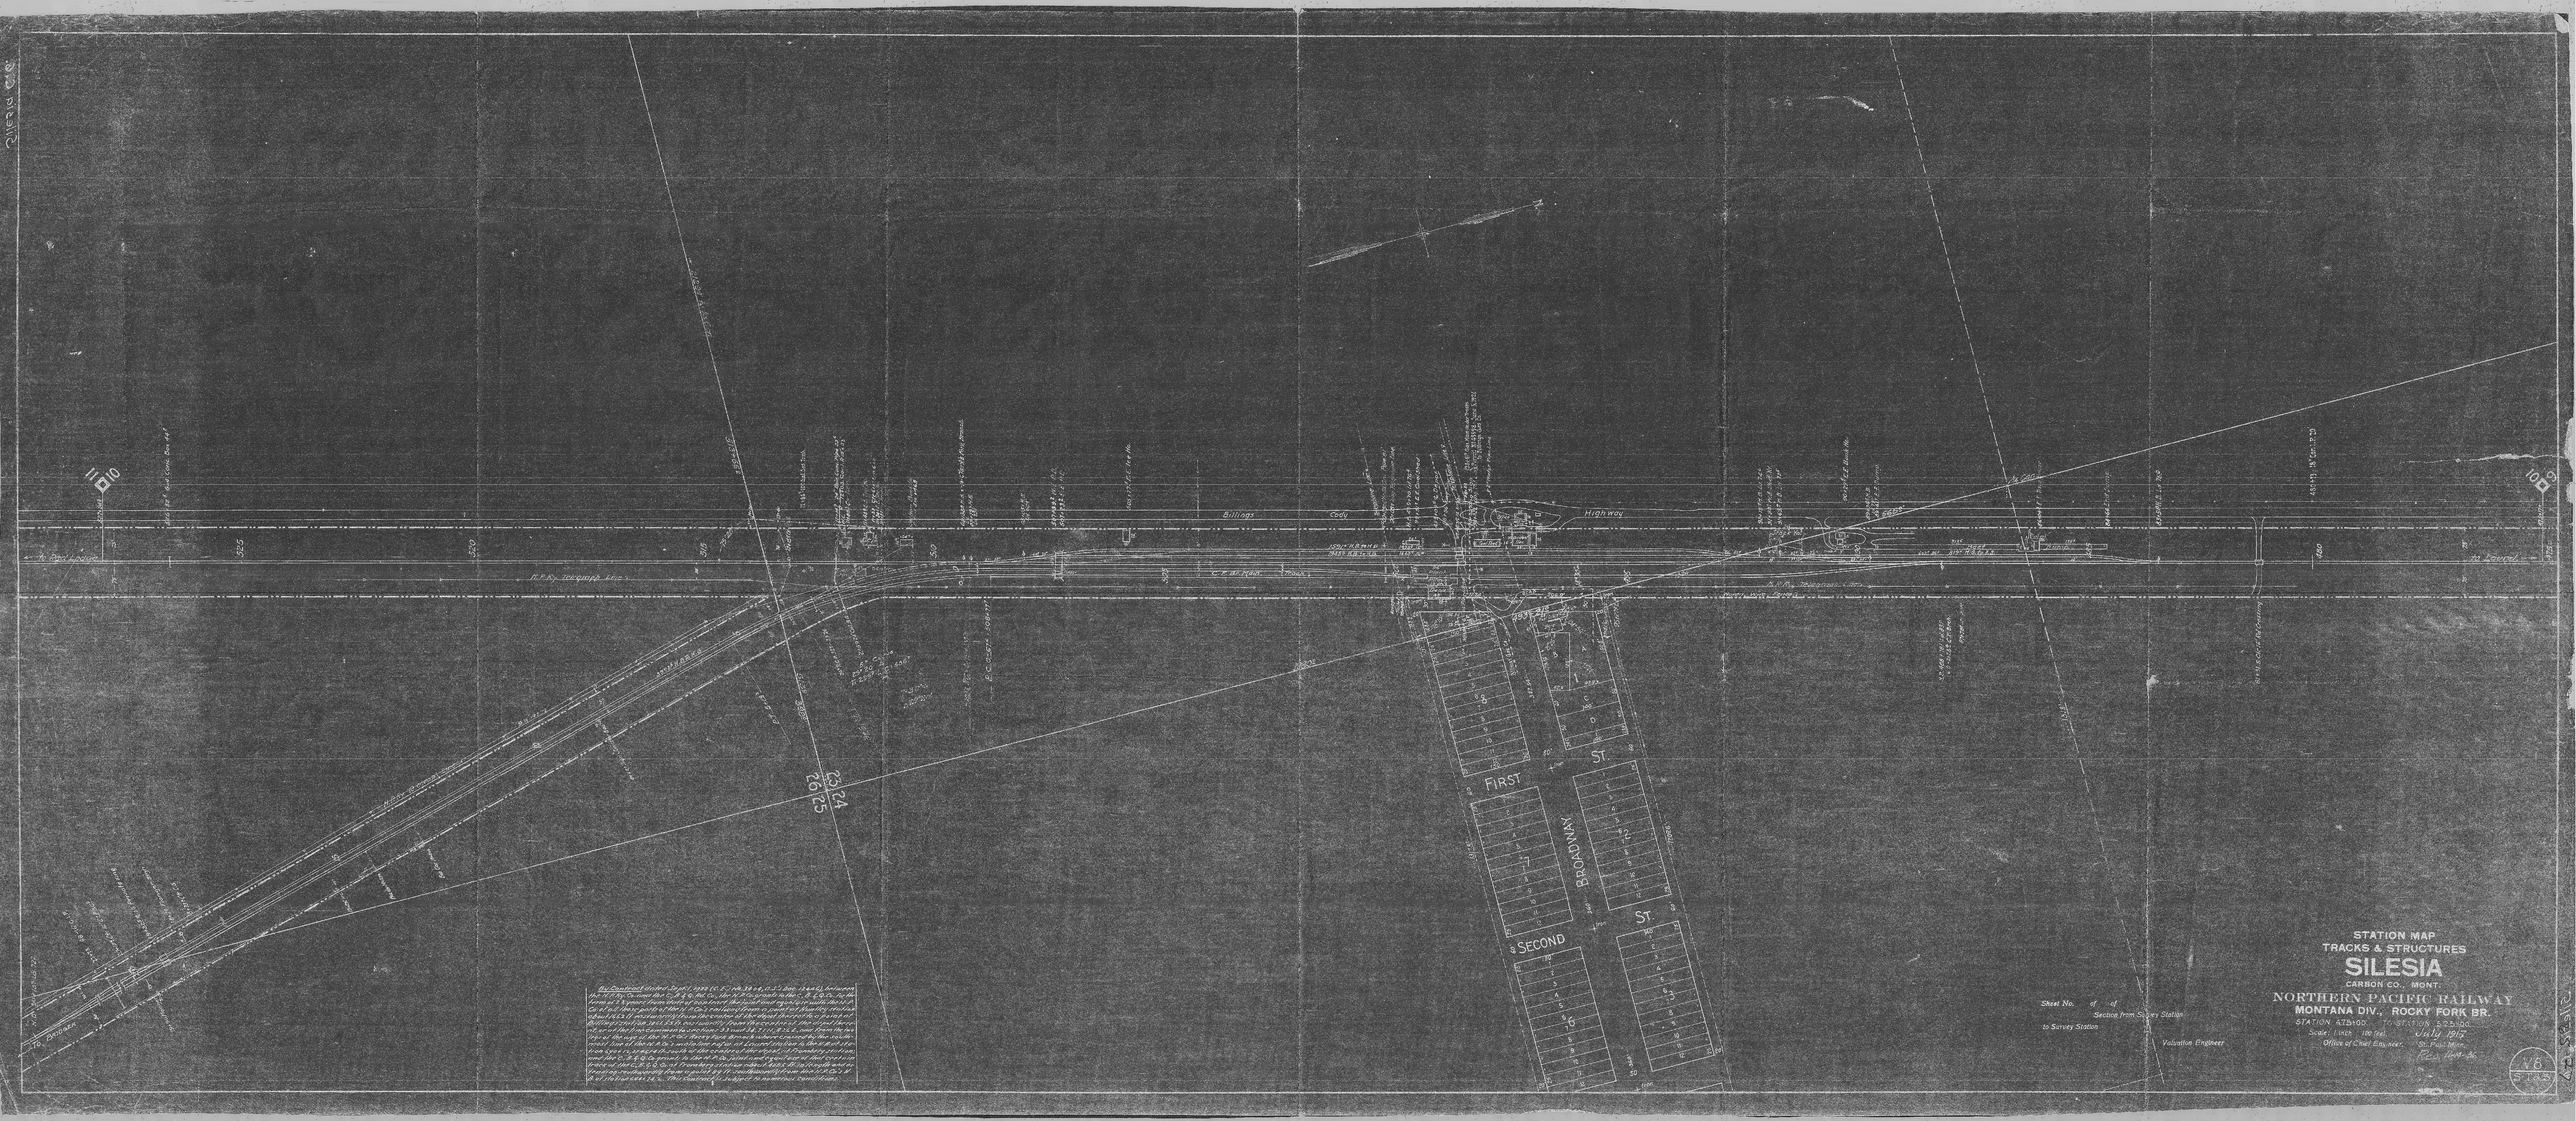

STATION MAP
TRACKS & STRUCTURES
SILESIA
CARBON CO., MONT.
NORTHERN PACIFIC RAILWAY
MONTANA DIV., ROCKY FORK BR.
STATION 475+00 TO STATION 525+00
Scale: 1 inch = 100 feet
July 1917
Office of Chief Engineer
St. Paul Minn.
Sheet No. of of
Section from Survey Station
to Survey Station
Valuation Engineer
FIRST ST.
SECOND ST.
BROADWAY
Billings
Cody
Highway
To Bridger
To Laurel