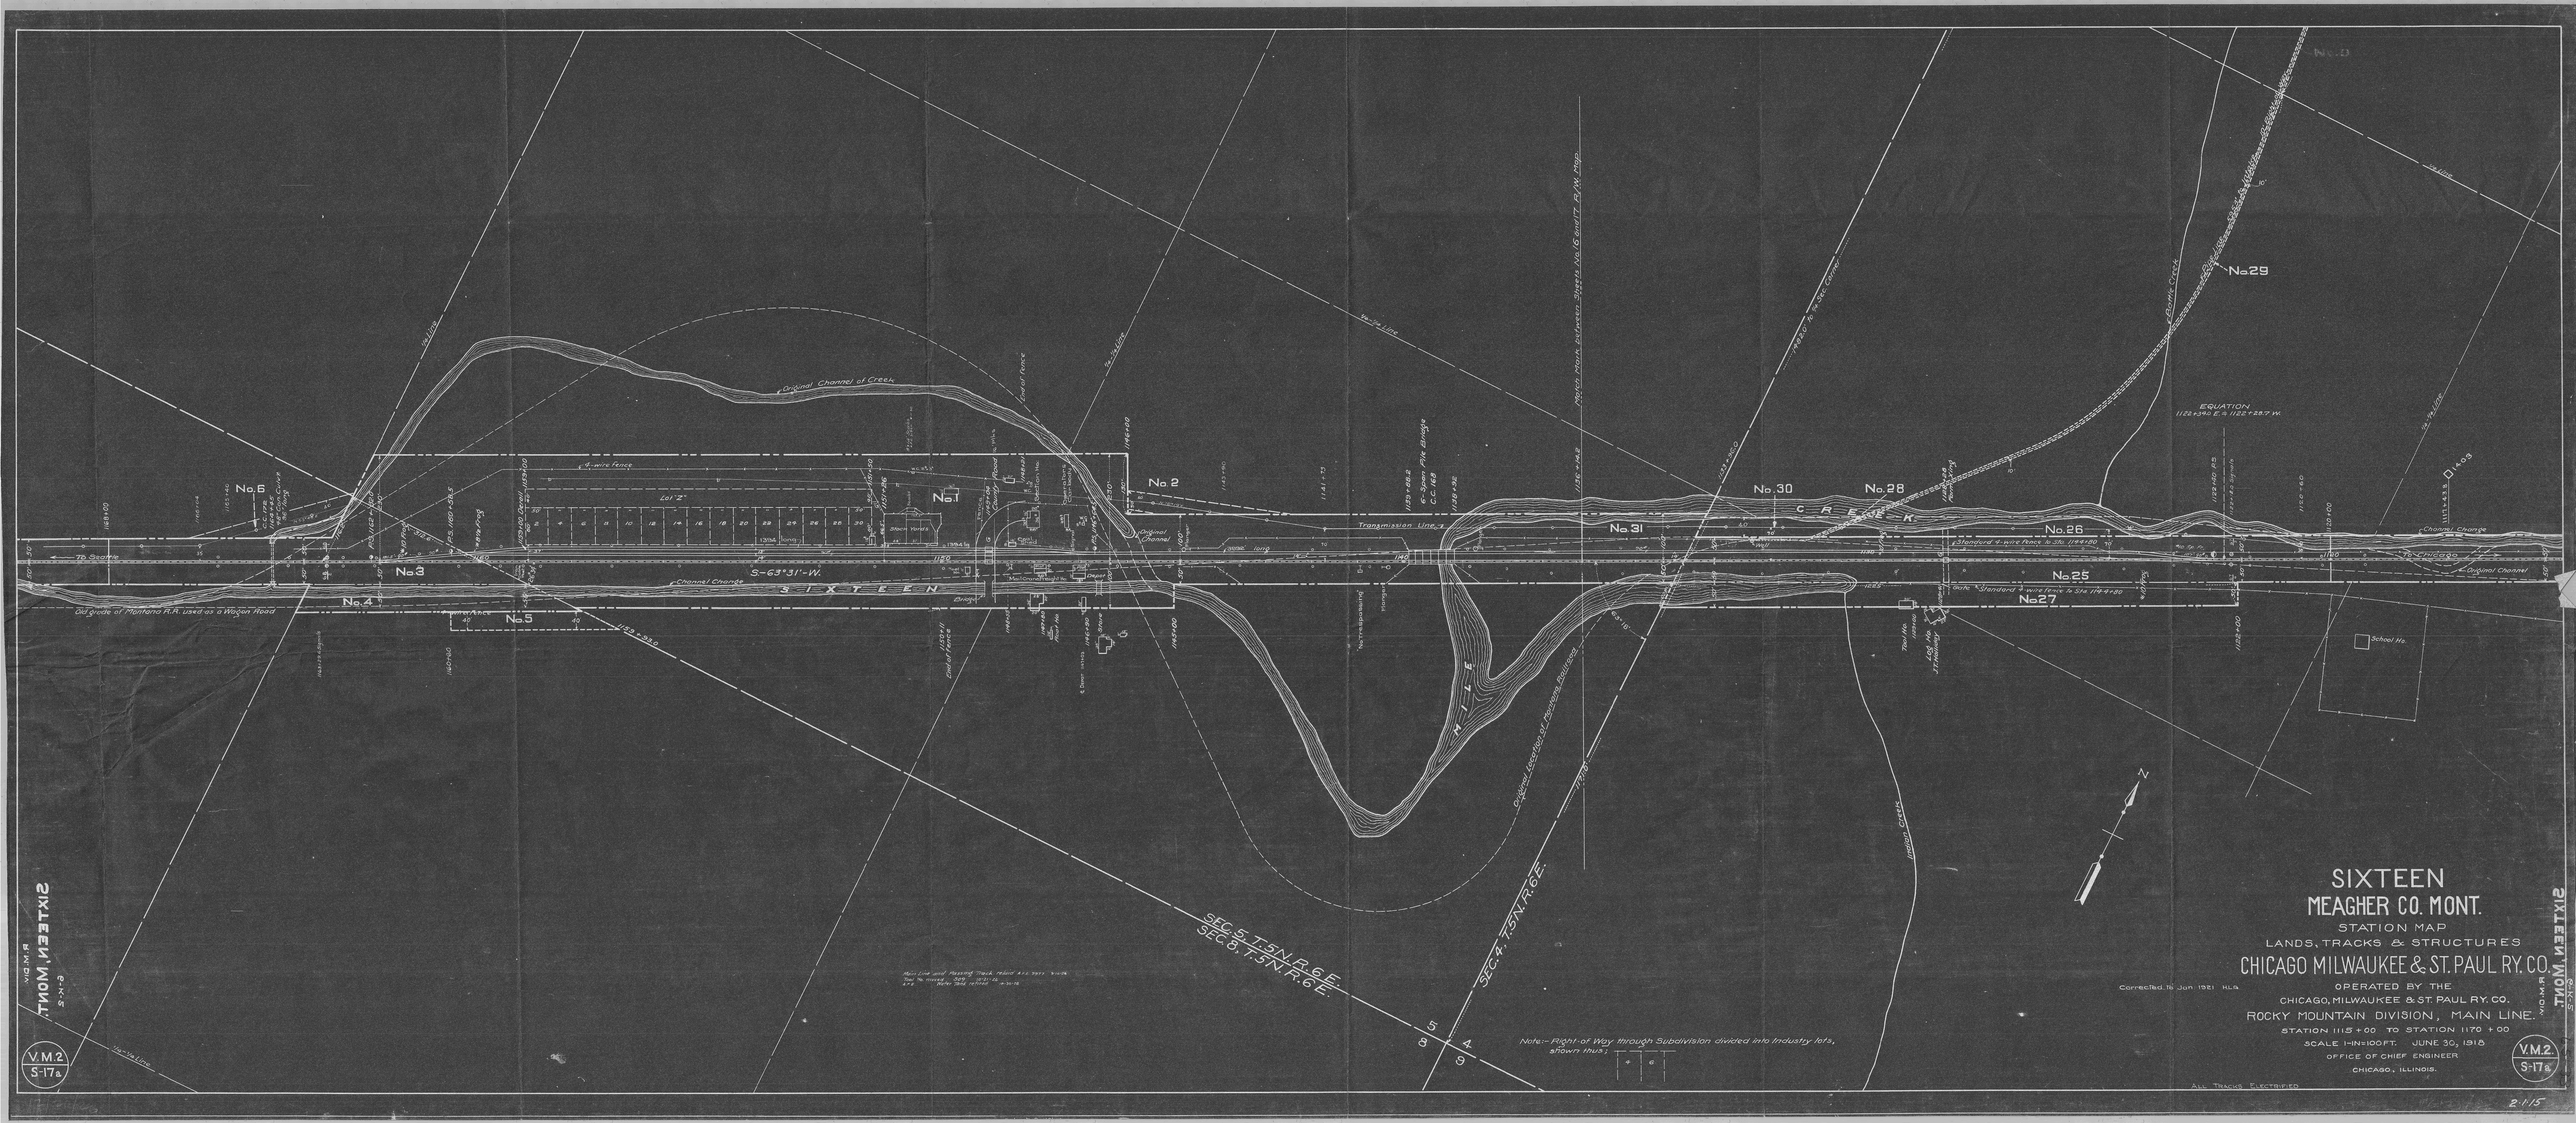
SIXTEEN
MEAGHER CO. MONT.
STATION MAP
LANDS, TRACKS & STRUCTURES
CHICAGO MILWAUKEE & ST. PAUL RY. CO.
OPERATED BY THE
CHICAGO, MILWAUKEE & ST. PAUL RY. CO.
ROCKY MOUNTAIN DIVISION, MAIN LINE.
STATION 1115+00 TO STATION 1170+00
SCALE 1-IN=100FT. JUNE 30, 1918
OFFICE OF CHIEF ENGINEER
CHICAGO, ILLINOIS.
Corrected to Jan 1921 H.L.B.
ALL TRACKS ELECTRIFIED
V.M.2.
S-17a
SIXTEEN, MONT.
R.M.DIV.
No.1
No.2
No.3
No.4
No.5
No.6
No.27
No.28
No.29
No.30
No.31
No.25
No.26
S-63°31'-W.
SIXTEEN
CREEK
MILE
Original Channel of Creek
Transmission Line
Old Grade of Montana R.R. used as a Wagon Road
Original Location of Montana Railroad
Indian Creek
Channel Change
School Ho.
EQUATION
SEC. 5, T.5N. R.6E.
SEC. 8, T.5N. R.6E.
SEC. 4, T.5N. R.6E.
Note:- Right-of Way through Subdivision divided into Industry lots, shown thus;
2-1-15