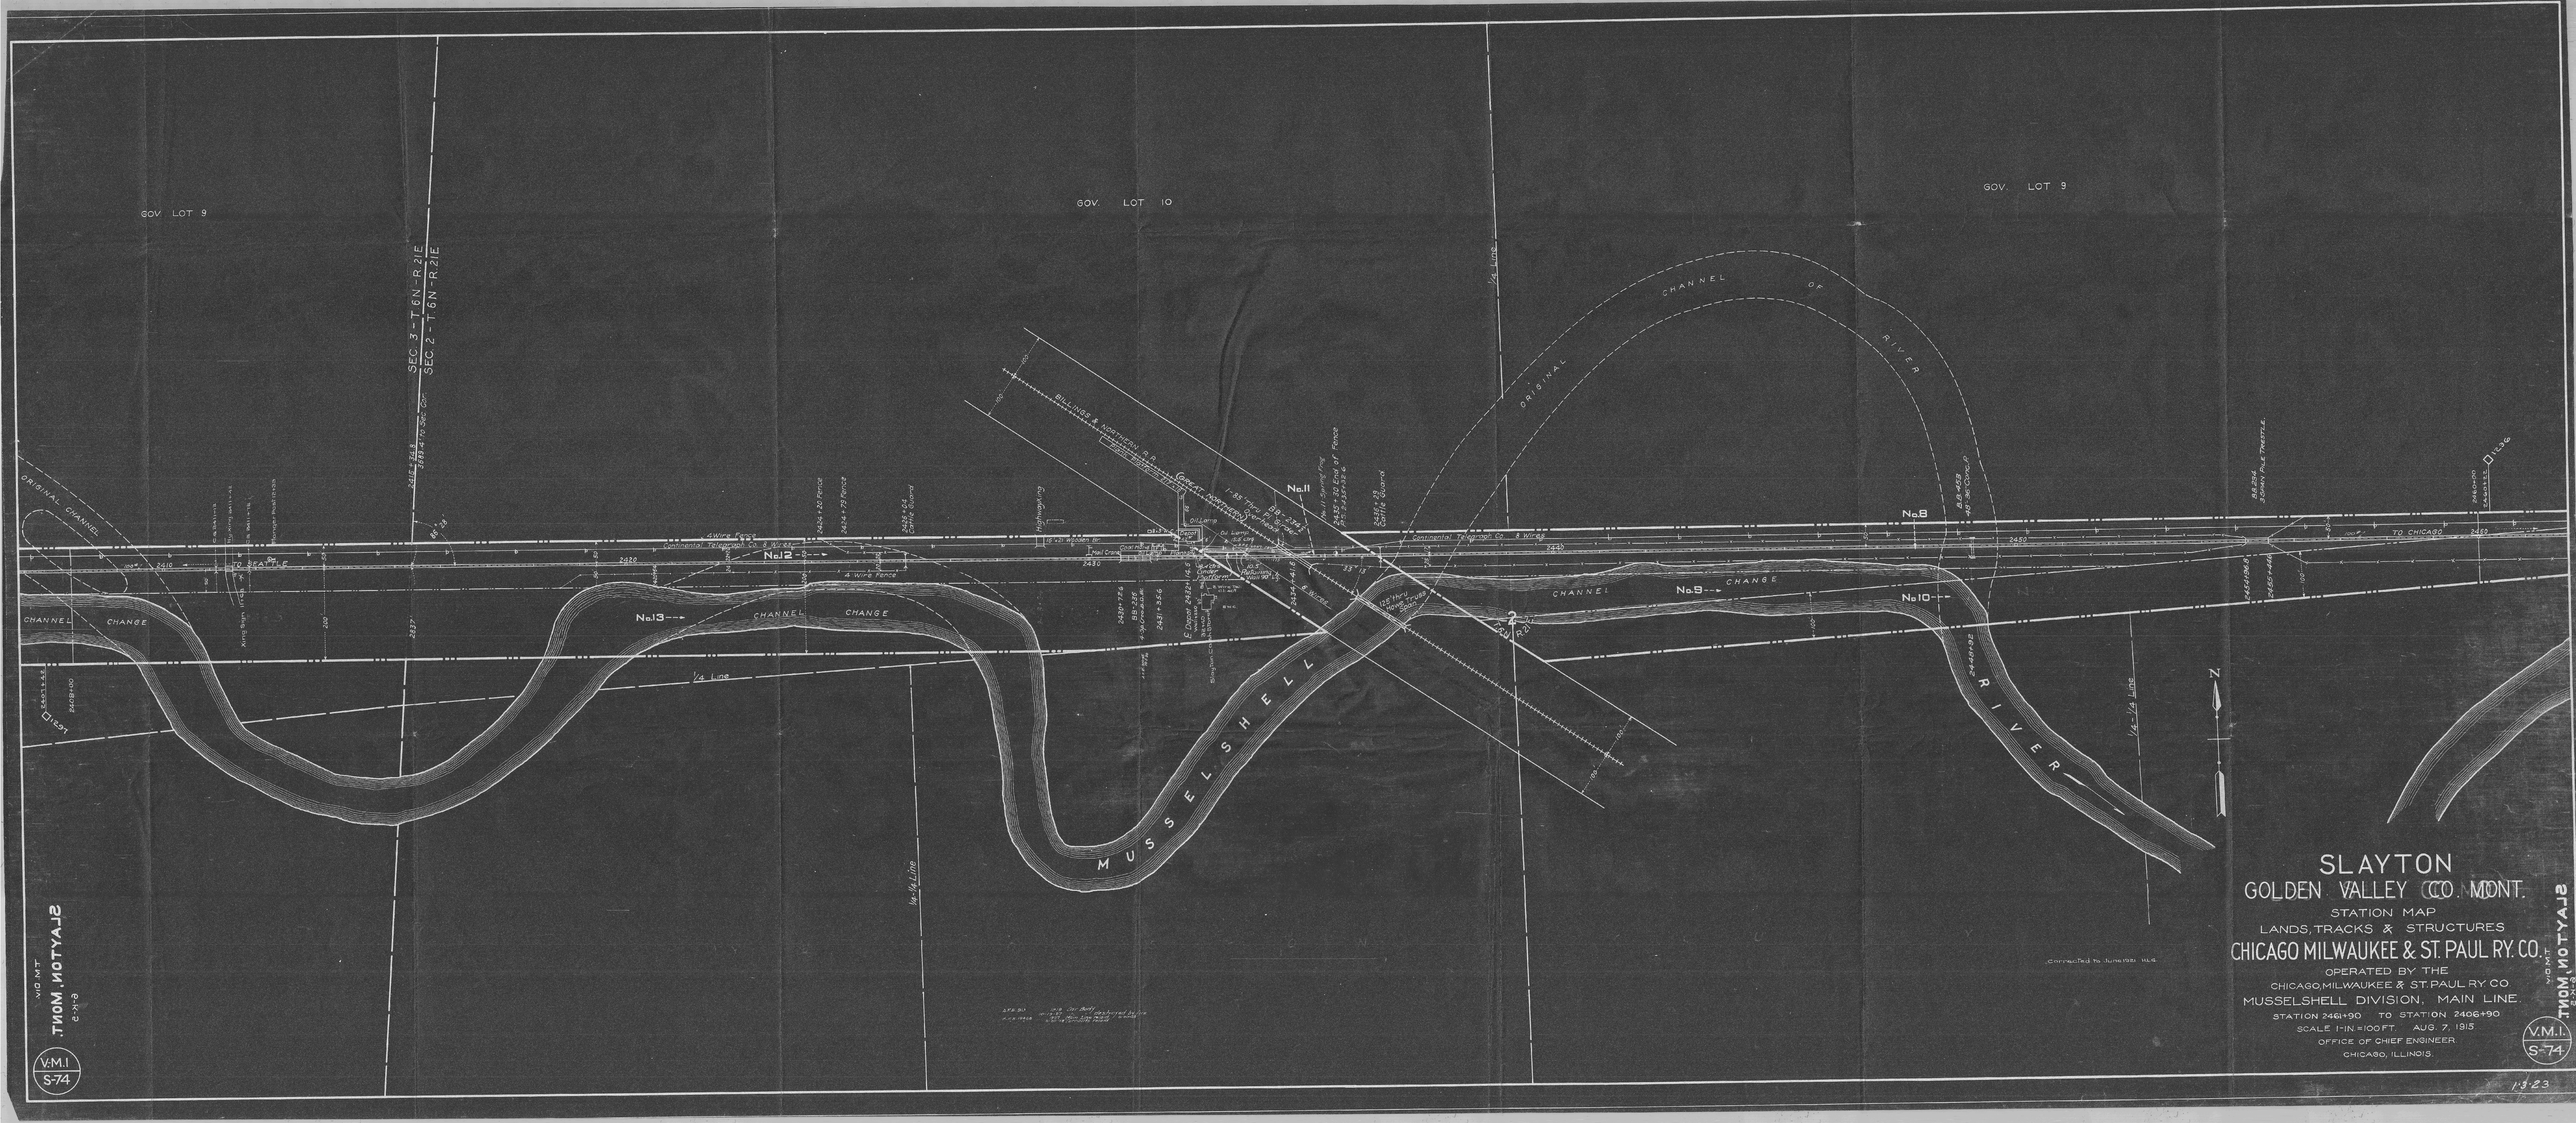
GOV. LOT 9
GOV. LOT 10
GOV. LOT 9
SEC. 3 - T.6N - R.21E
SEC. 2 - T.6N - R.21E
ORIGINAL CHANNEL
ORIGINAL CHANNEL OF RIVER
CHANNEL CHANGE
CHANNEL CHANGE
CHANNEL CHANGE
MUSSELSHELL RIVER
No.8
No.9
No.10
No.11
No.12
No.13
TO SEATTLE
TO CHICAGO
BILLINGS & NORTHERN R.R.
Continental Telegraph Co. 8 Wires
4 Wire Fence
1/4 Line
N
SLAYTON
GOLDEN VALLEY CO. MONT.
STATION MAP
LANDS, TRACKS & STRUCTURES
CHICAGO MILWAUKEE & ST. PAUL RY. CO.
OPERATED BY THE
CHICAGO, MILWAUKEE & ST. PAUL RY. CO.
MUSSELSHELL DIVISION, MAIN LINE.
STATION 2461+90 TO STATION 2406+90
SCALE 1-IN.=100 FT. AUG. 7, 1915
OFFICE OF CHIEF ENGINEER.
CHICAGO, ILLINOIS.
V.M.I.
S-74
1-3-23