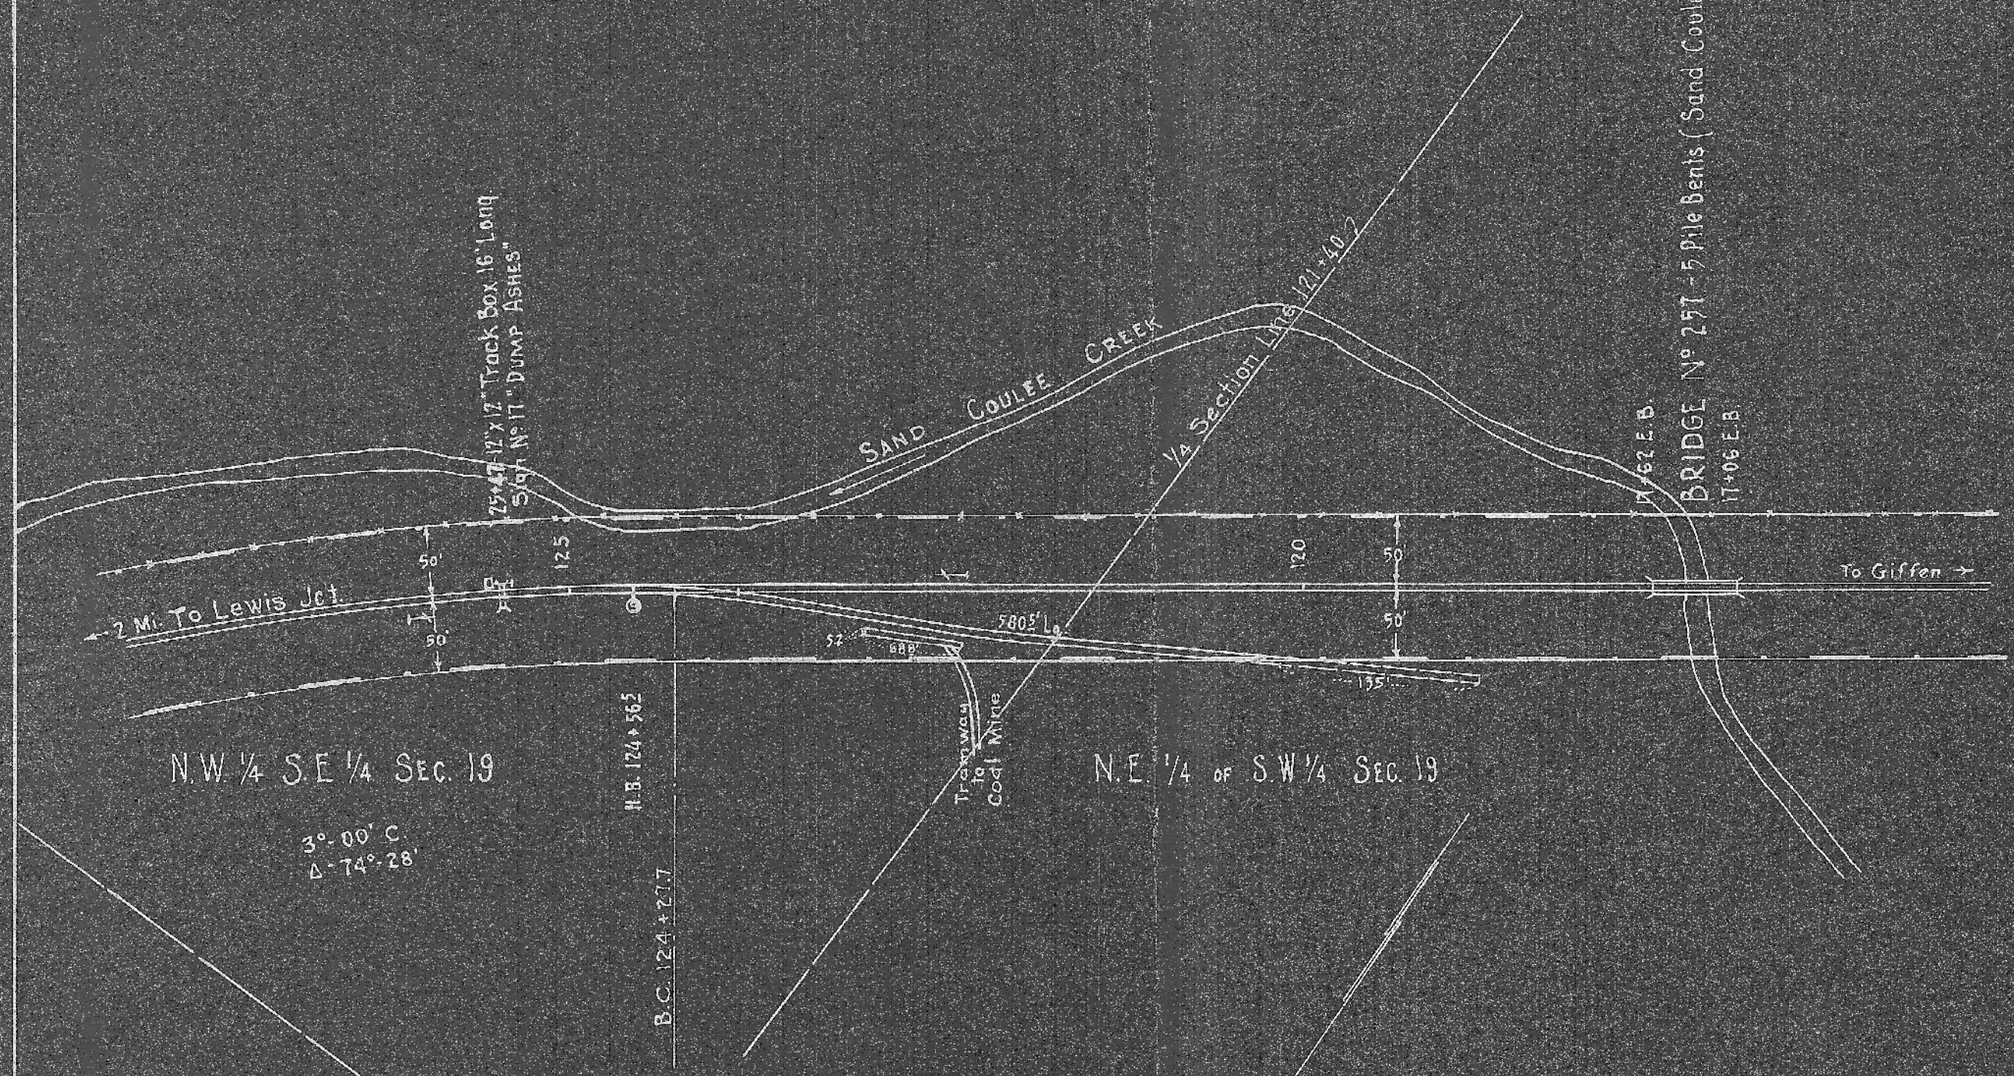

STAINSBY SPUR
Original Spur 190' Lg.

Afe 2123 Oct. 1906.
90' Extension
L.D. Cont. No 7064 June 24 1907.
Ry. to own. Industry to maintain.
171' Extension
L.D. Cont. No 7506 Apr. 5, 1909.
Ry. to own. Industry to maintain.
135' Extension
L.D. Cont. No 16919 Nov. 22, 1920.
Ry. to maintain at expense of Industry. Industry to own.
Spur shortened 55' at H.B. - Afe 45630 - 1932

GREAT NORTHERN RAILWAY
~~SAND COULEE - STOCKETT SECTION~~
STAINSBY SPUR
CASCADE CO., MONT.
SEC. 19 T. 19 N. R. 5 E.

SCALE 1 IN. 100 FT. MAY 1930

93-4

3450-30-1