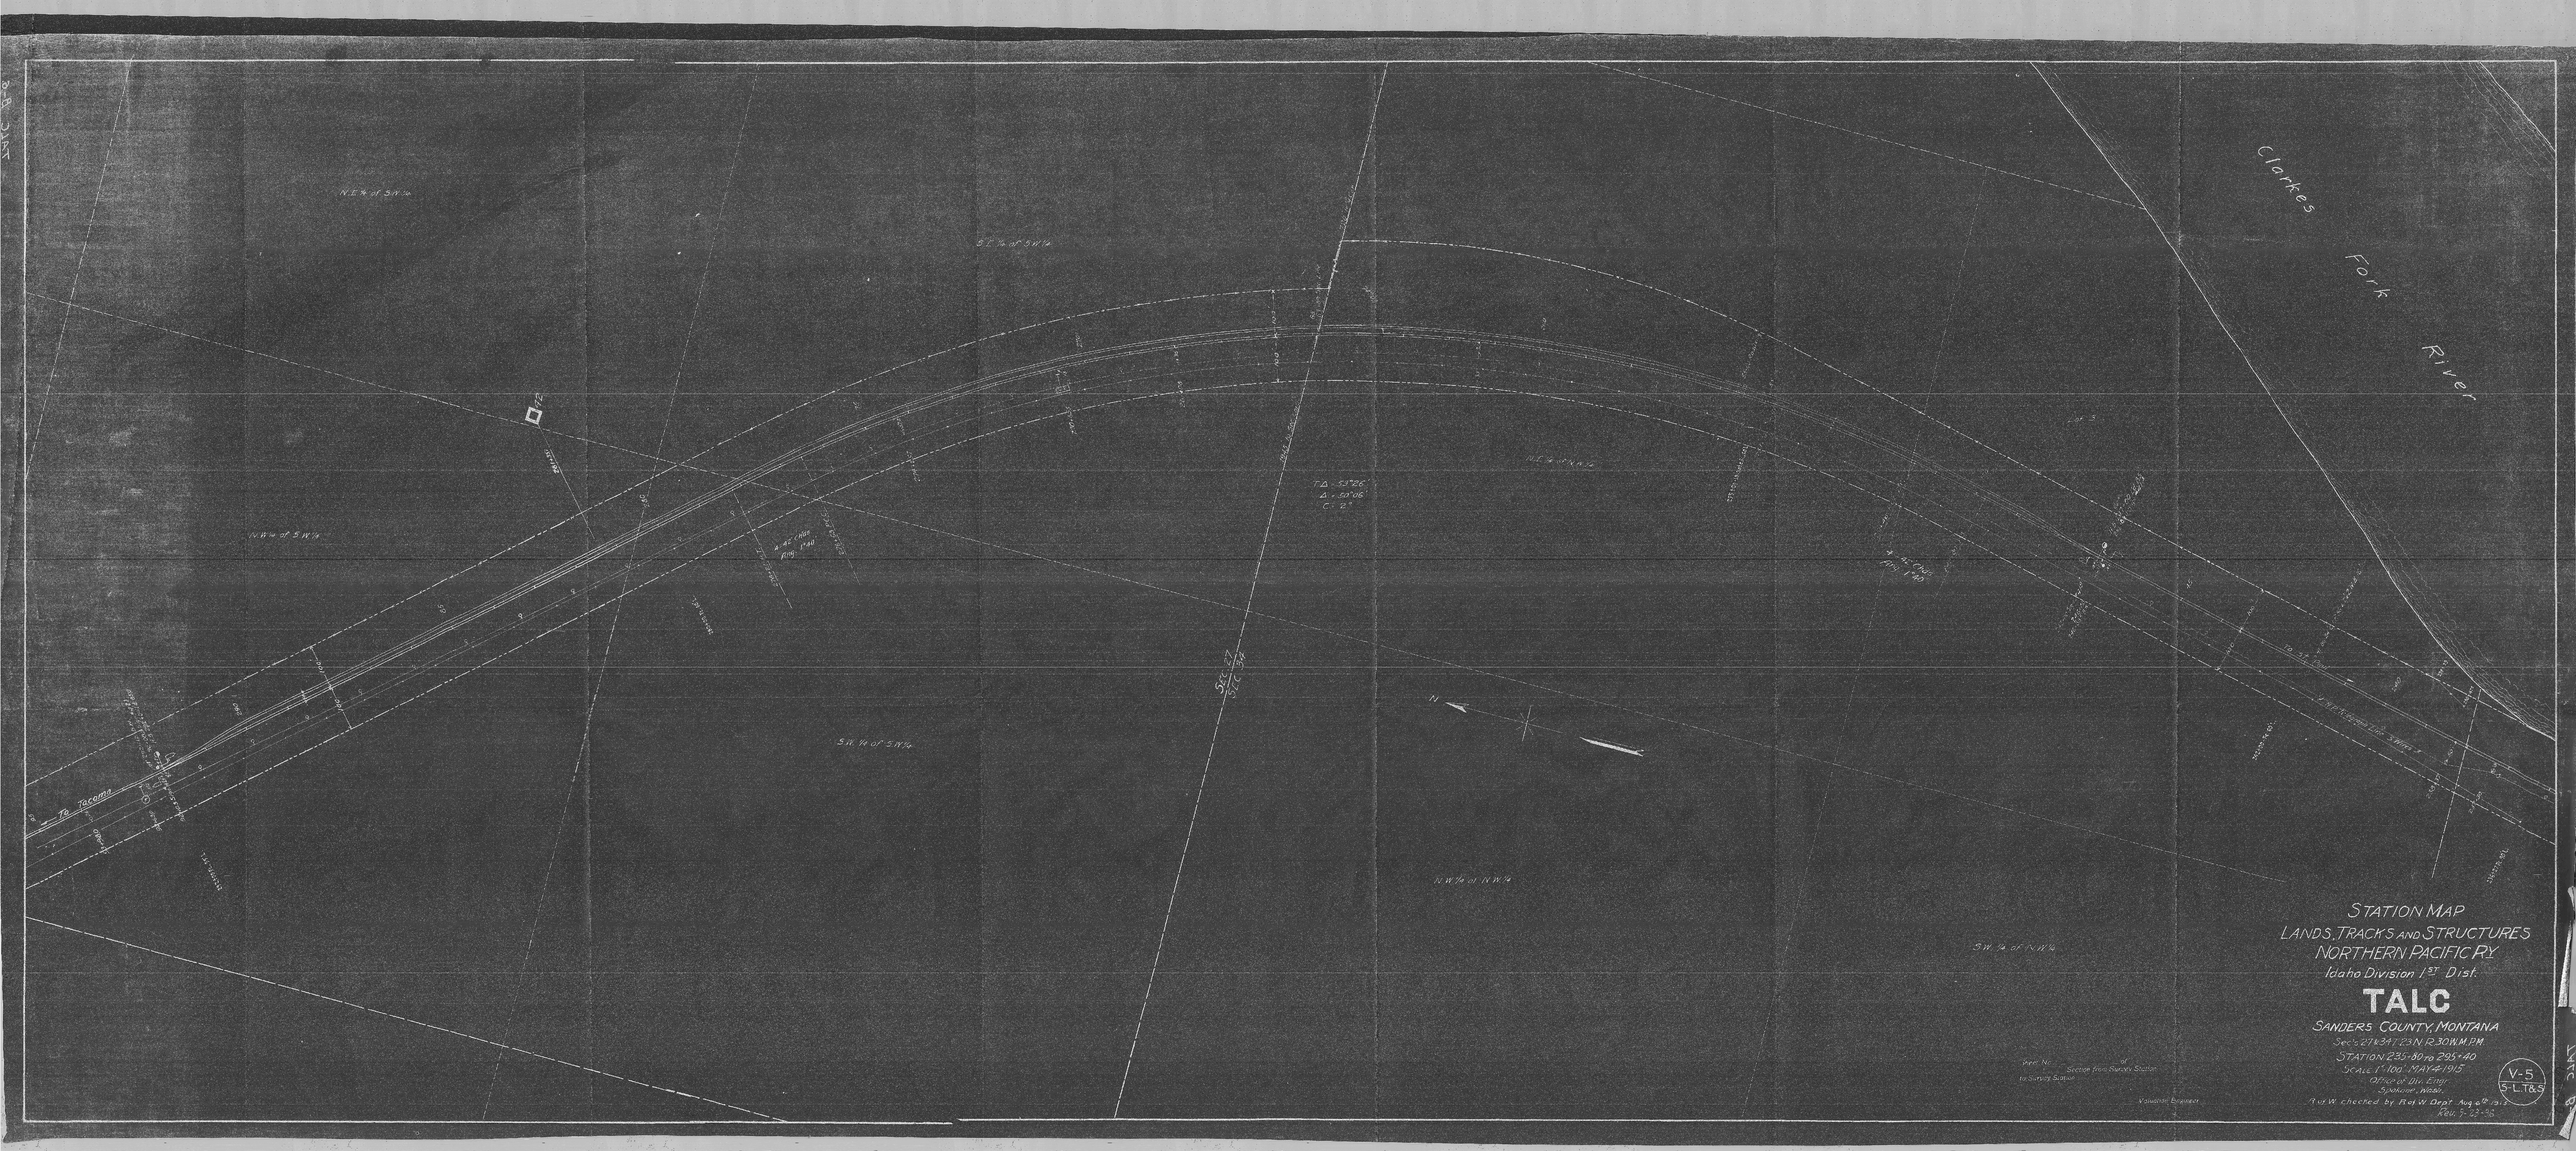
Clarkes Fork River
To Tacoma
N.E.¼ of S.W.¼
S.E.¼ of S.W.¼
N.W.¼ of S.W.¼
S.W.¼ of S.W.¼
N.W.¼ of N.W.¼
S.W.¼ of N.W.¼
Sec. 27
Sec. 34
N
Station Map
Lands, Tracks and Structures
Northern Pacific Ry.
Idaho Division 1st Dist.
TALC
Sanders County, Montana
Sec's 27 & 34 T. 23 N. R. 30 W. M. P. M.
Station 235+80 to 295+40
Scale 1" = 100' May 4 1915
Office of Div. Engr.
Spokane, Wash.
R. of W. checked by R. of W. Dept. Aug. 6th 1915
Rev. 5-23-38
V-5
S-L.T&S