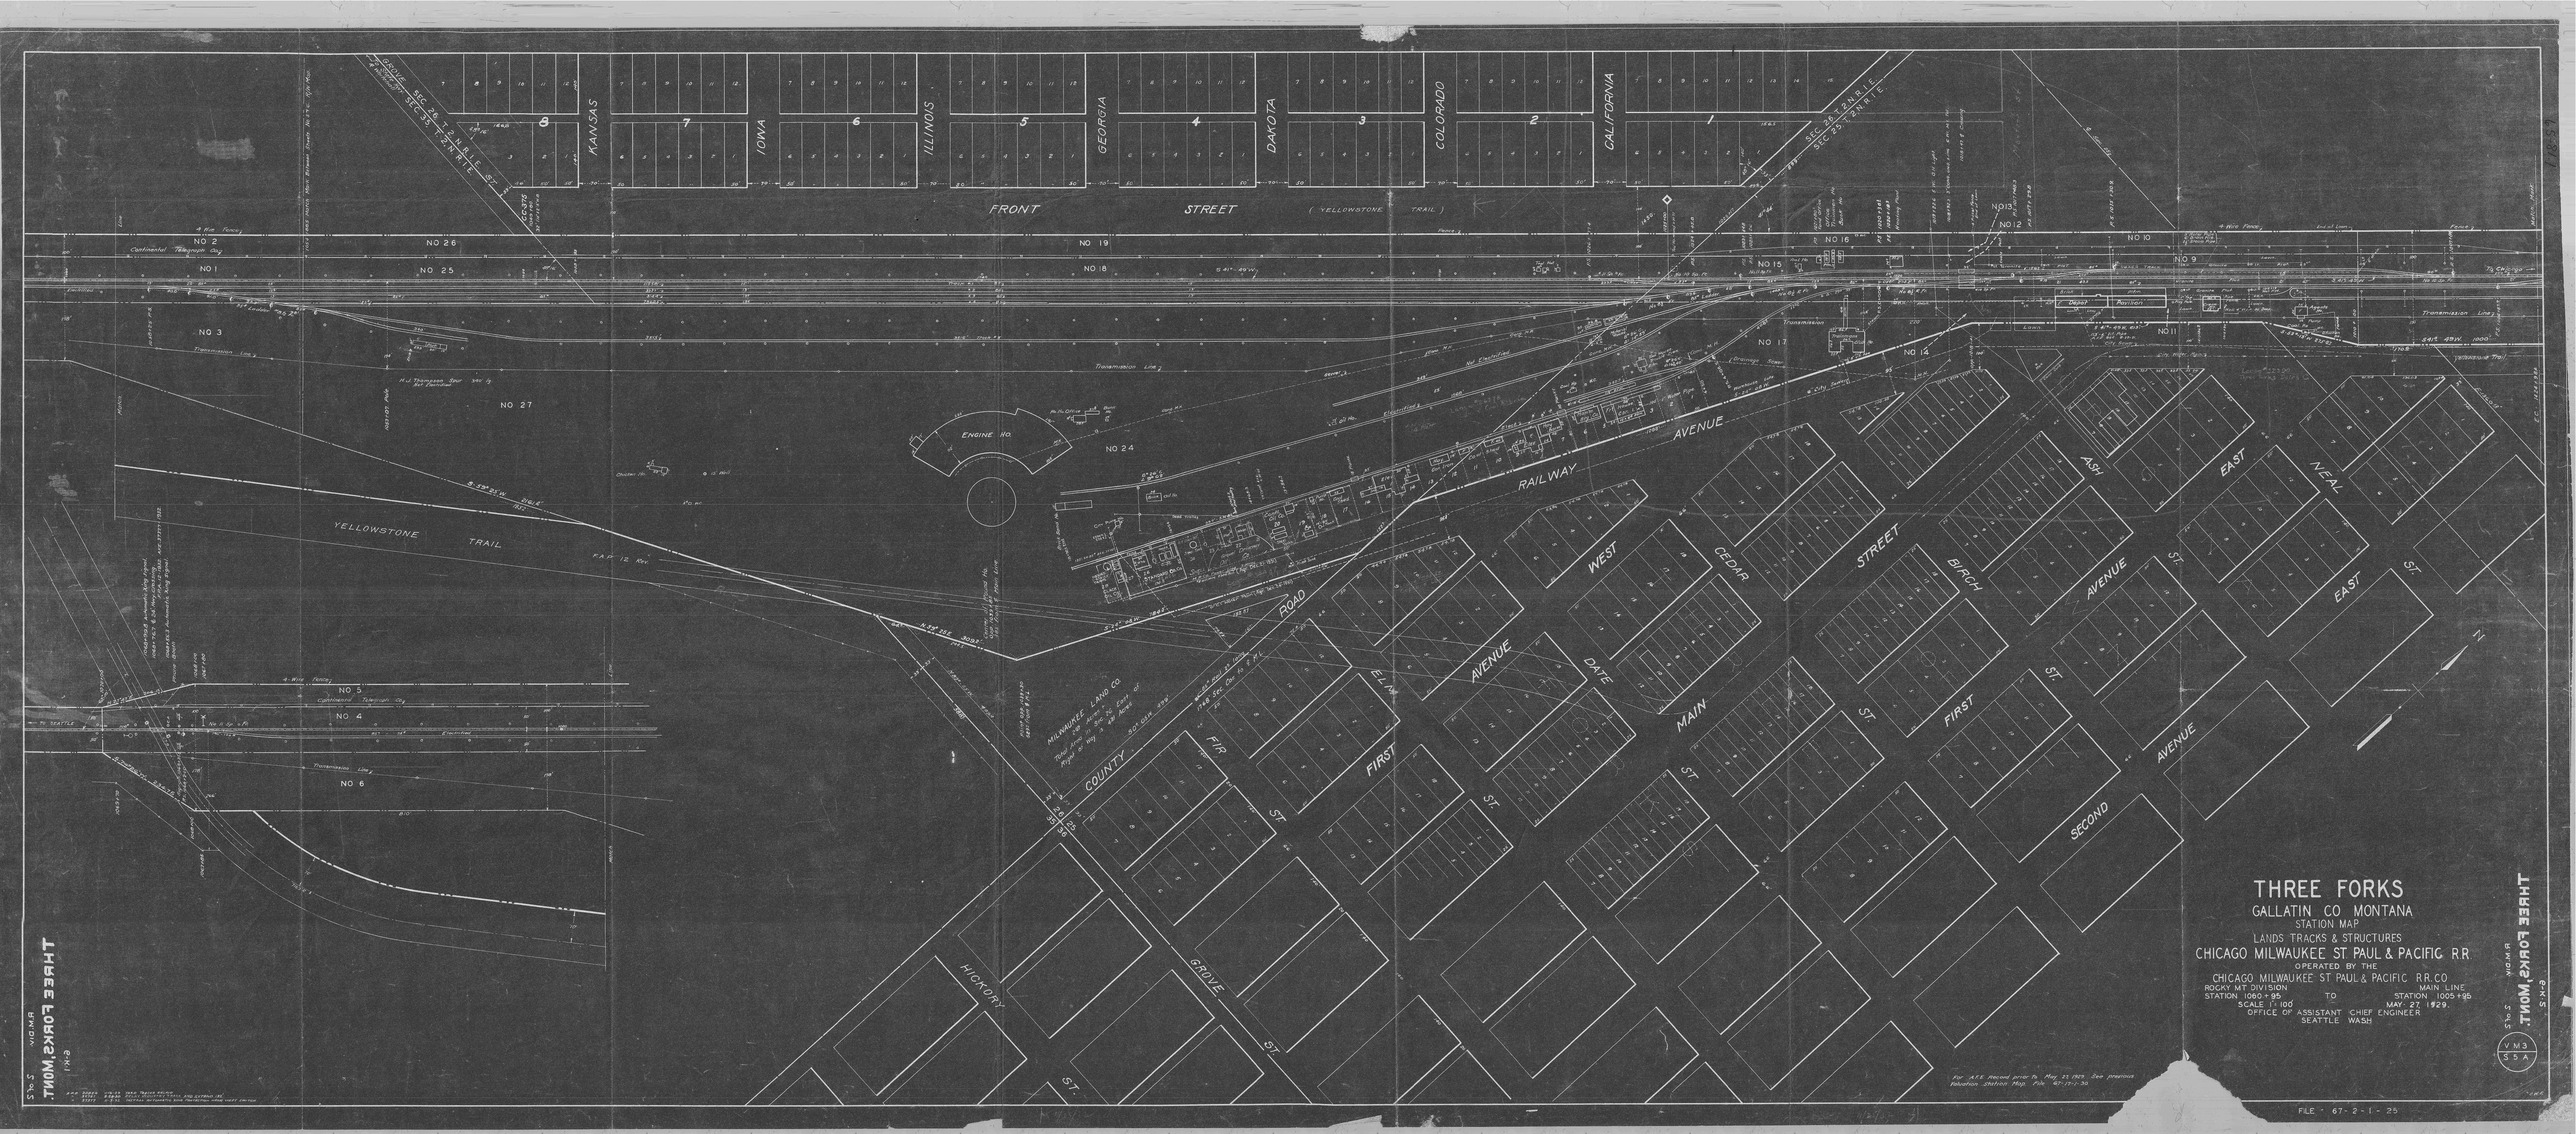
THREE FORKS
GALLATIN CO MONTANA
STATION MAP
LANDS TRACKS & STRUCTURES
CHICAGO MILWAUKEE ST PAUL & PACIFIC R.R.
OPERATED BY THE
CHICAGO MILWAUKEE ST PAUL & PACIFIC R.R. CO
ROCKY MT DIVISION
MAIN LINE
STATION 1060+95 TO STATION 1005+95
SCALE 1"=100'
MAY 27, 1929.
OFFICE OF ASSISTANT CHIEF ENGINEER
SEATTLE WASH
FILE - 67-2-1-25
THREE FORKS, MONT.
R.W.DIV.
S.O.S.
V M 3
S 5 A
FRONT STREET
(YELLOWSTONE TRAIL)
KANSAS
IOWA
ILLINOIS
GEORGIA
DAKOTA
COLORADO
CALIFORNIA
YELLOWSTONE TRAIL
ENGINE HO.
RAILWAY AVENUE
COUNTY ROAD
MILWAUKEE LAND CO.
WEST
CEDAR
STREET
BIRCH
ASH
EAST
NEAL
ELM
AVENUE
DATE
MAIN
FIRST
FIR
ST.
SECOND
AVENUE
HICKORY
GROVE
NO 1
NO 2
NO 3
NO 4
NO 5
NO 6
NO 9
NO 10
NO 11
NO 12
NO 13
NO 14
NO 15
NO 16
NO 17
NO 18
NO 19
NO 24
NO 25
NO 26
NO 27