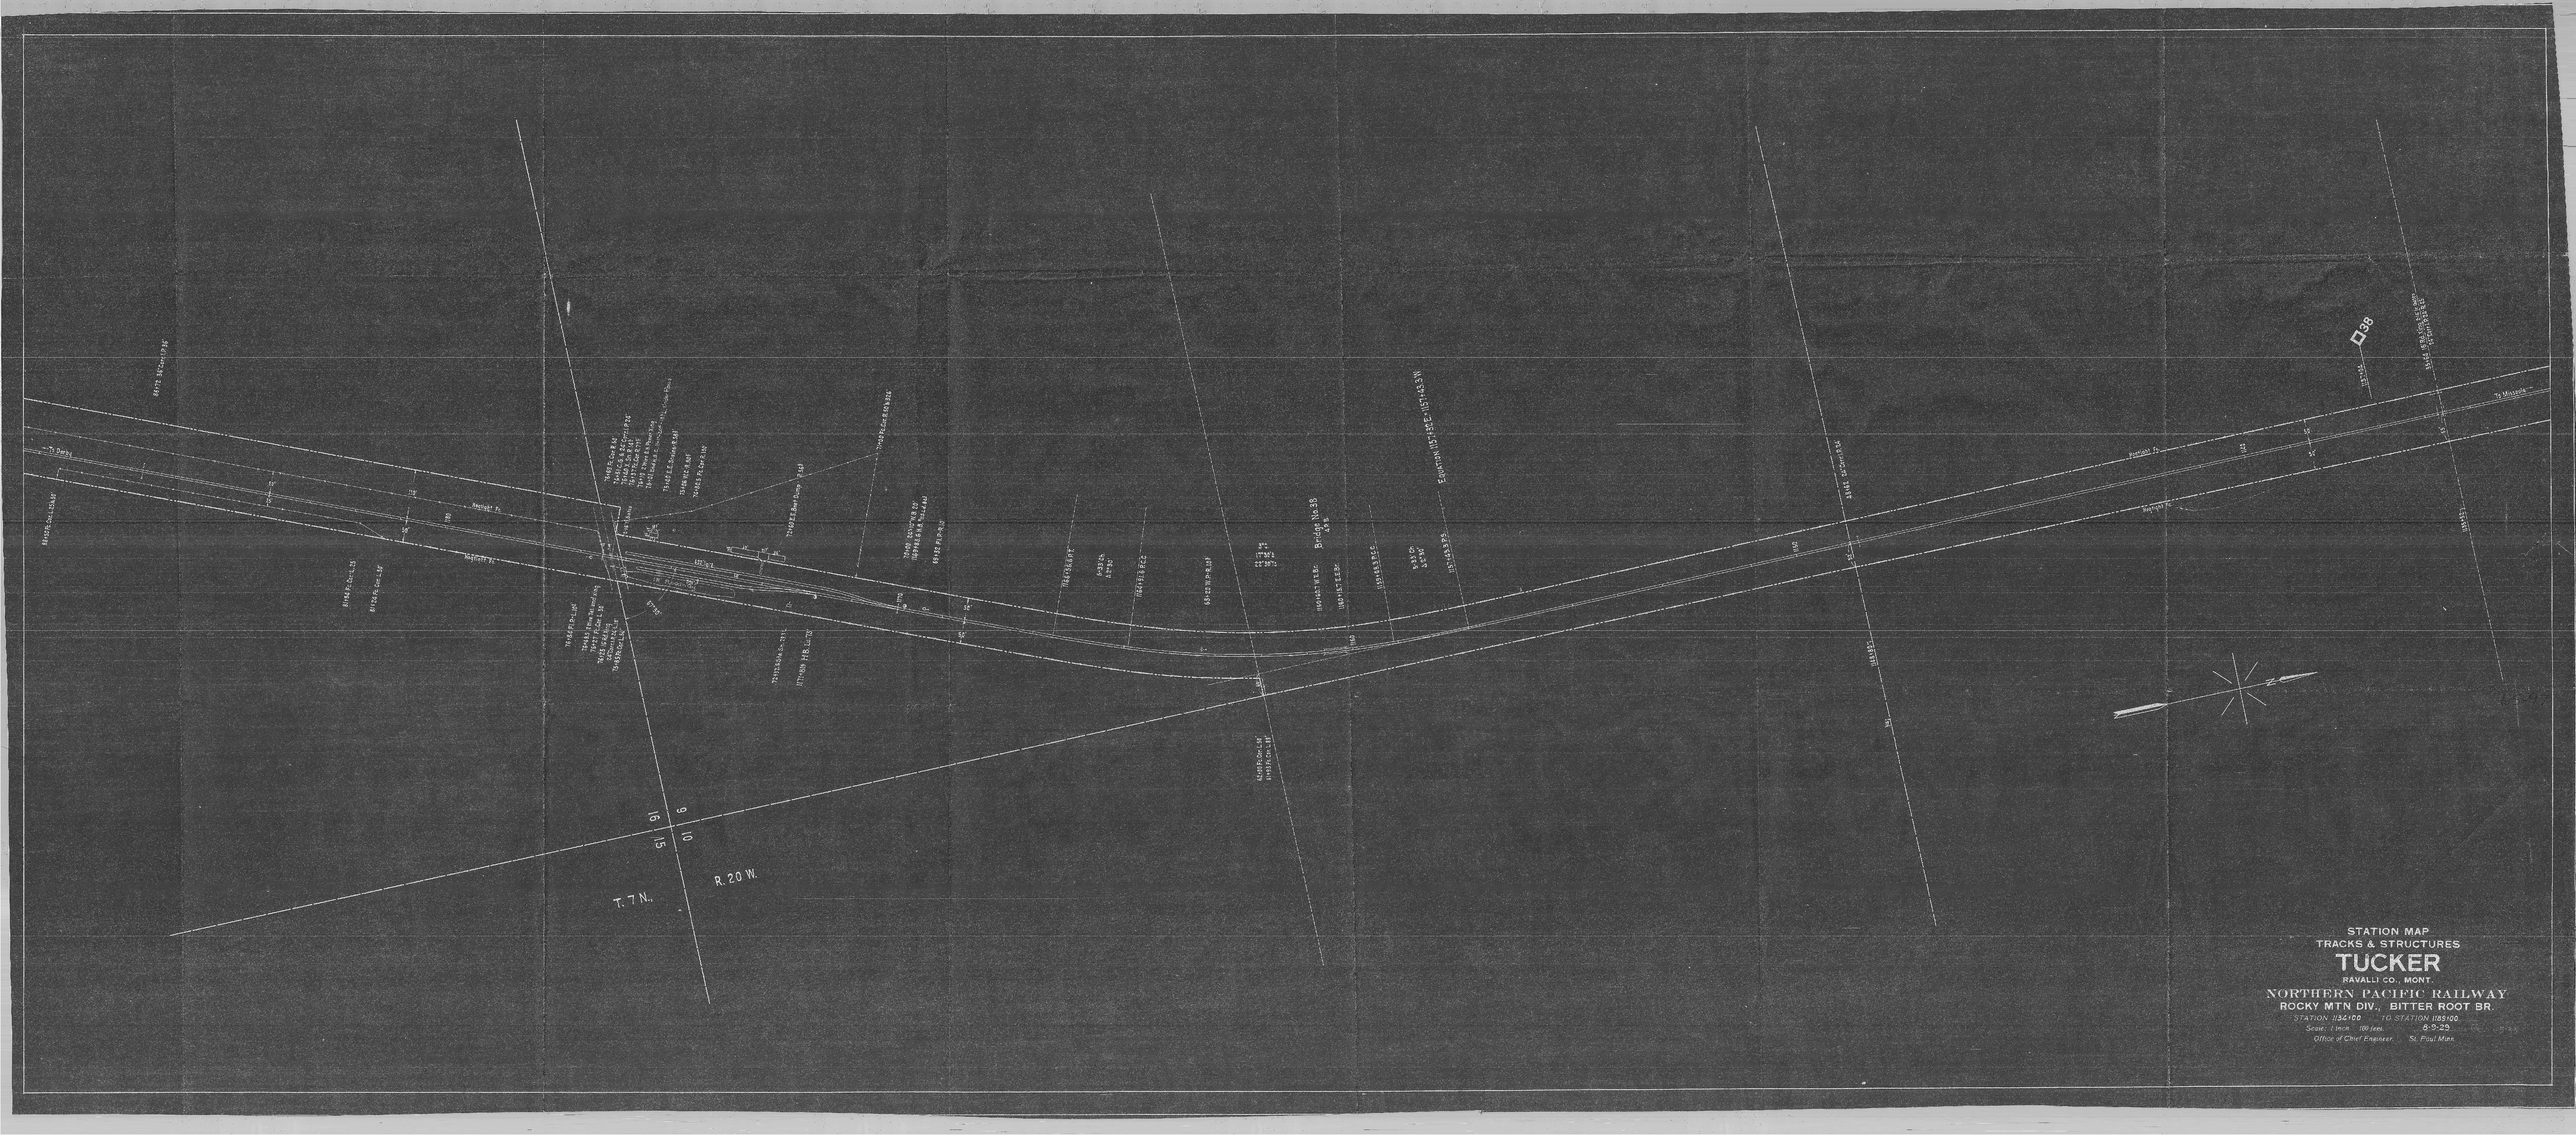

STATION MAP
TRACKS & STRUCTURES
TUCKER
RAVALLI CO., MONT.
NORTHERN PACIFIC RAILWAY
ROCKY MTN DIV., BITTER ROOT BR.
STATION 1134100 TO STATION 1183100
Scale: 1 inch 100 feet 8-5-29
Office of Chief Engineer St. Paul Mnn.
T. 7 N.
R. 20 W.
Bridge No. 38
38