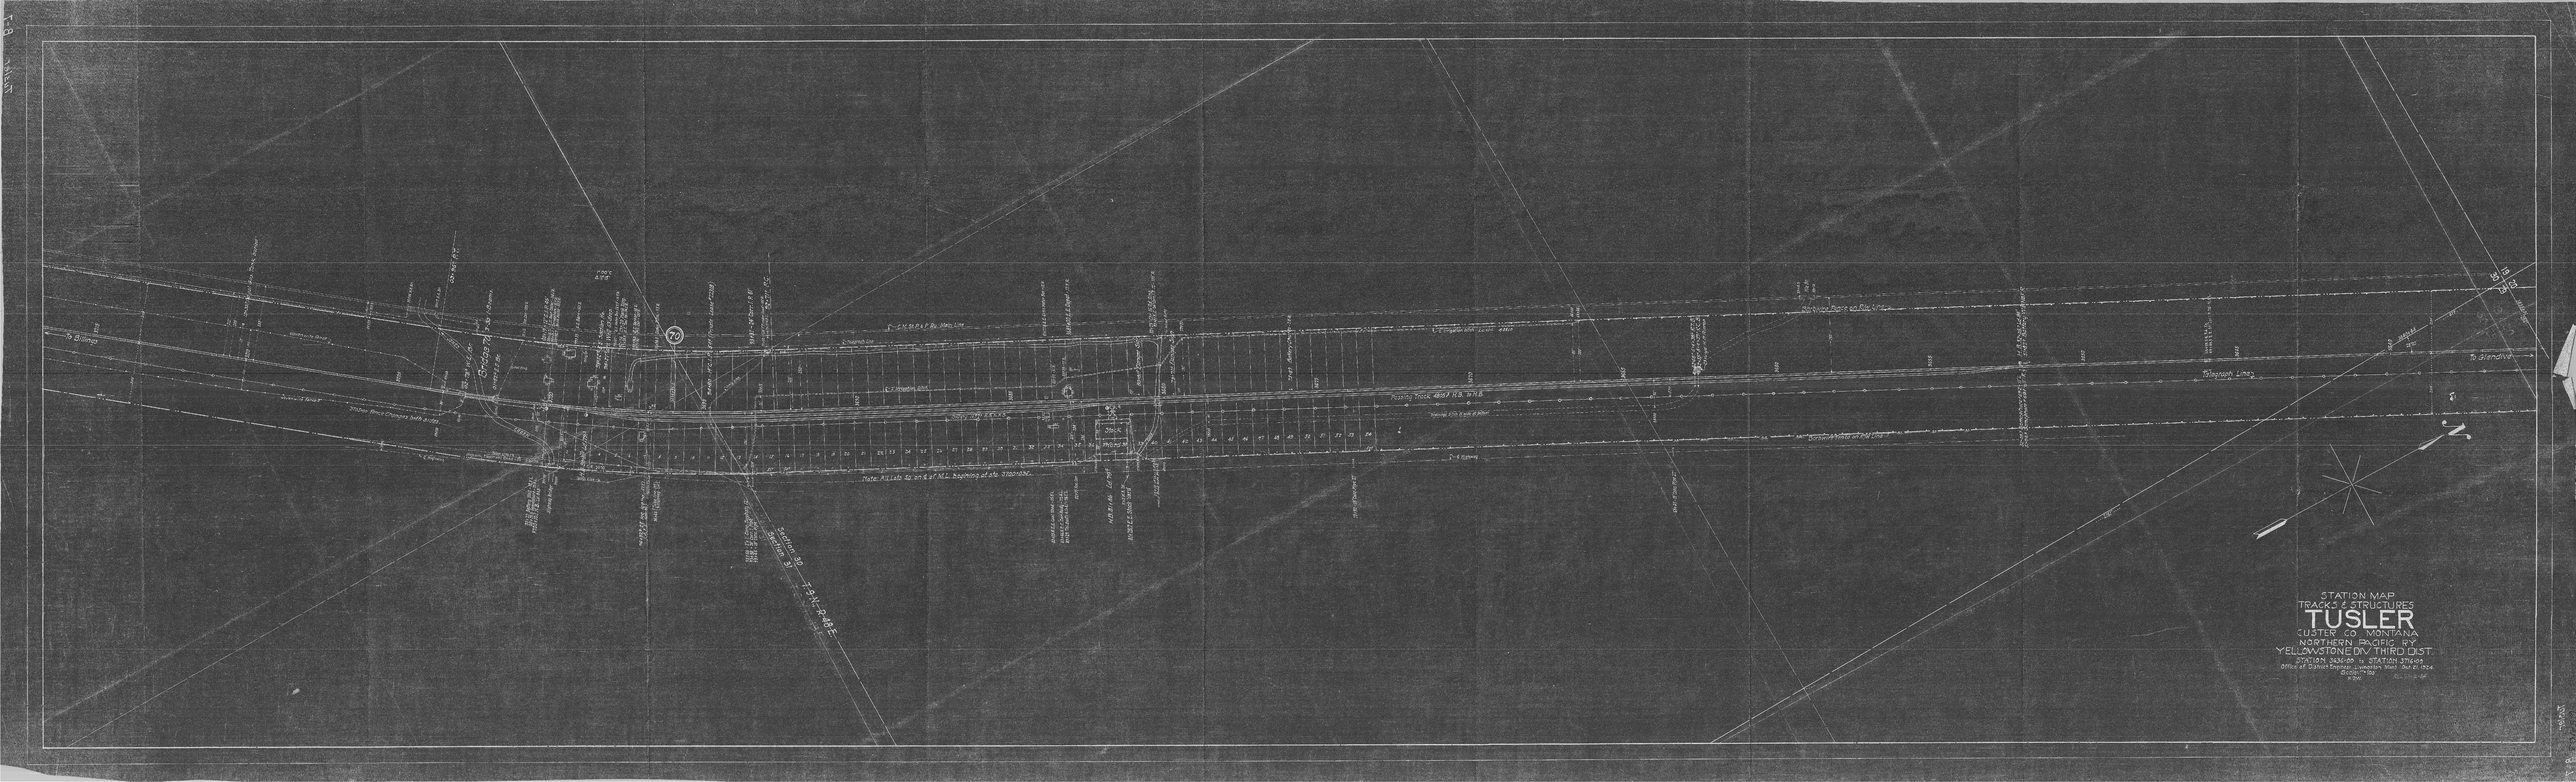
STATION MAP
TRACKS & STRUCTURES
TUSLER
CUSTER CO MONTANA
NORTHERN PACIFIC RY
YELLOWSTONE DIV THIRD DIST.
STATION 3434-00 to STATION 3716-00
Office of District Engineer, Lowestone Mont. Oct. 21, 1924
Scale 1" = 100'
To Billings
To Glendive
Telegraph Line
Passing Track 4800' H.B. to H.B.
Note: All Lots 50' on ℄ of M.L. beginning of site 3700+00
Section 30
Section 31
T.9 N. - R.48 E.
70
N