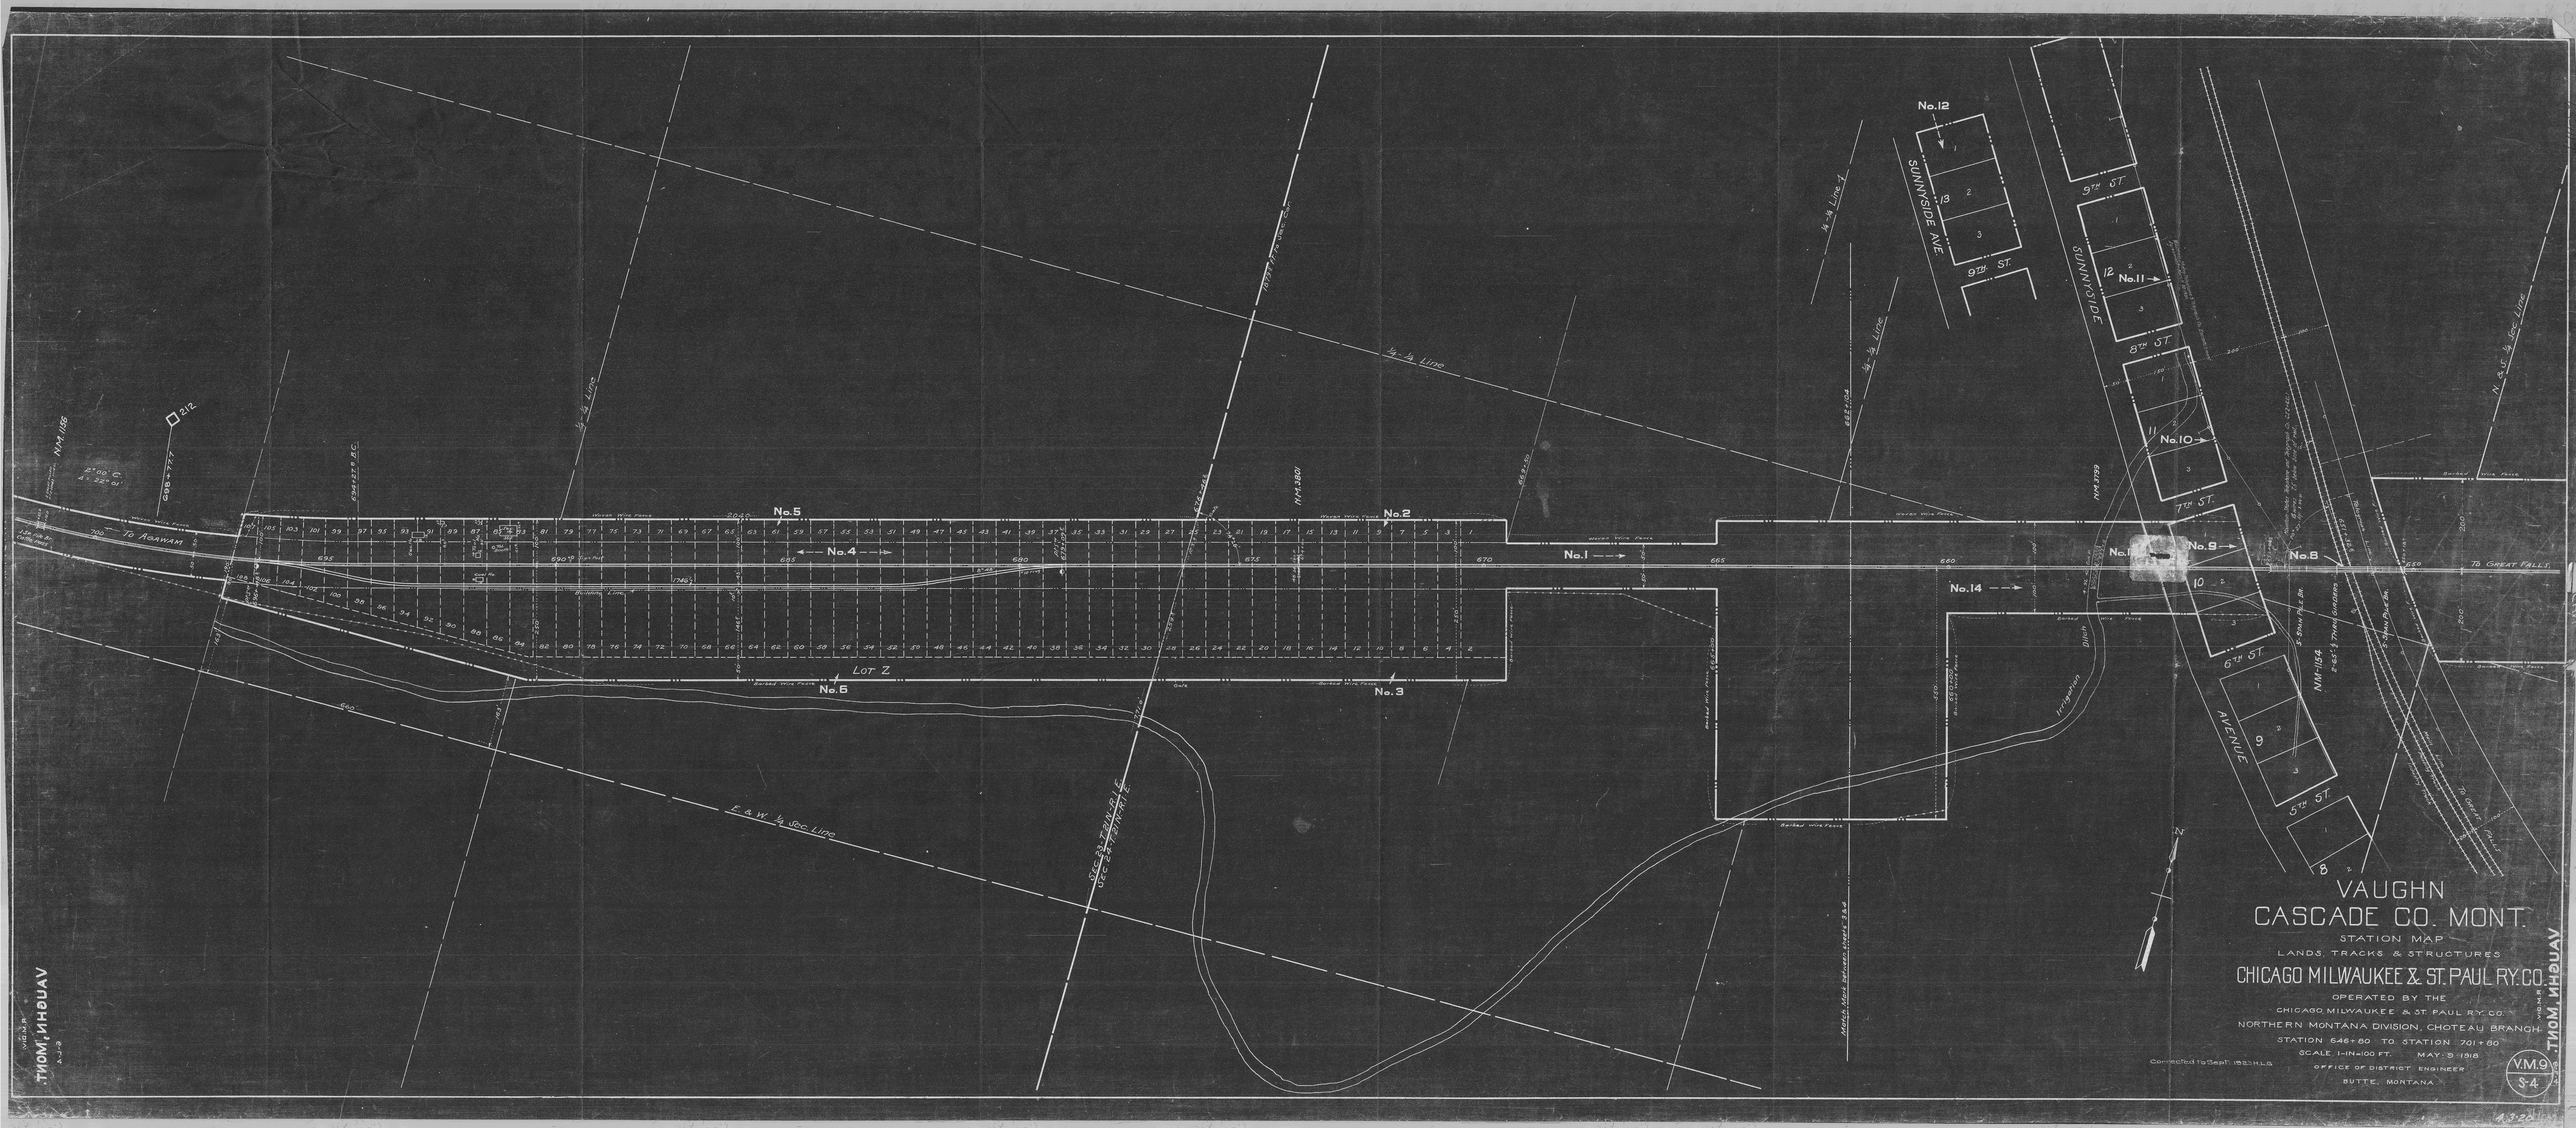
VAUGHN
CASCADE CO. MONT.
STATION MAP
LANDS, TRACKS & STRUCTURES
CHICAGO MILWAUKEE & ST. PAUL RY. CO.
OPERATED BY THE
CHICAGO, MILWAUKEE & ST. PAUL RY. CO.
NORTHERN MONTANA DIVISION, CHOTEAU BRANCH
STATION 646+80 TO STATION 701+80
SCALE 1-IN=100 FT. MAY 9 1918
OFFICE OF DISTRICT ENGINEER
BUTTE, MONTANA
Corrected to Sept. 1923 H.L.S.
V.M.9
S-4
TO AGAWAM
TO GREAT FALLS
LOT Z
No.1
No.2
No.3
No.4
No.5
No.6
No.8
No.9
No.10
No.11
No.12
No.14
SUNNYSIDE AVE.
SUNNYSIDE
AVENUE
9TH ST.
8TH ST.
7TH ST.
6TH ST.
5TH ST.
E. & W. ¼ Sec. Line
¼-¼ Line
N. & S. ¼ Sec. Line
NM-1156
NM-1154
NM-3801
NM-3799
NM-1156
NM-1154
VIG. M.R.
A-3-20