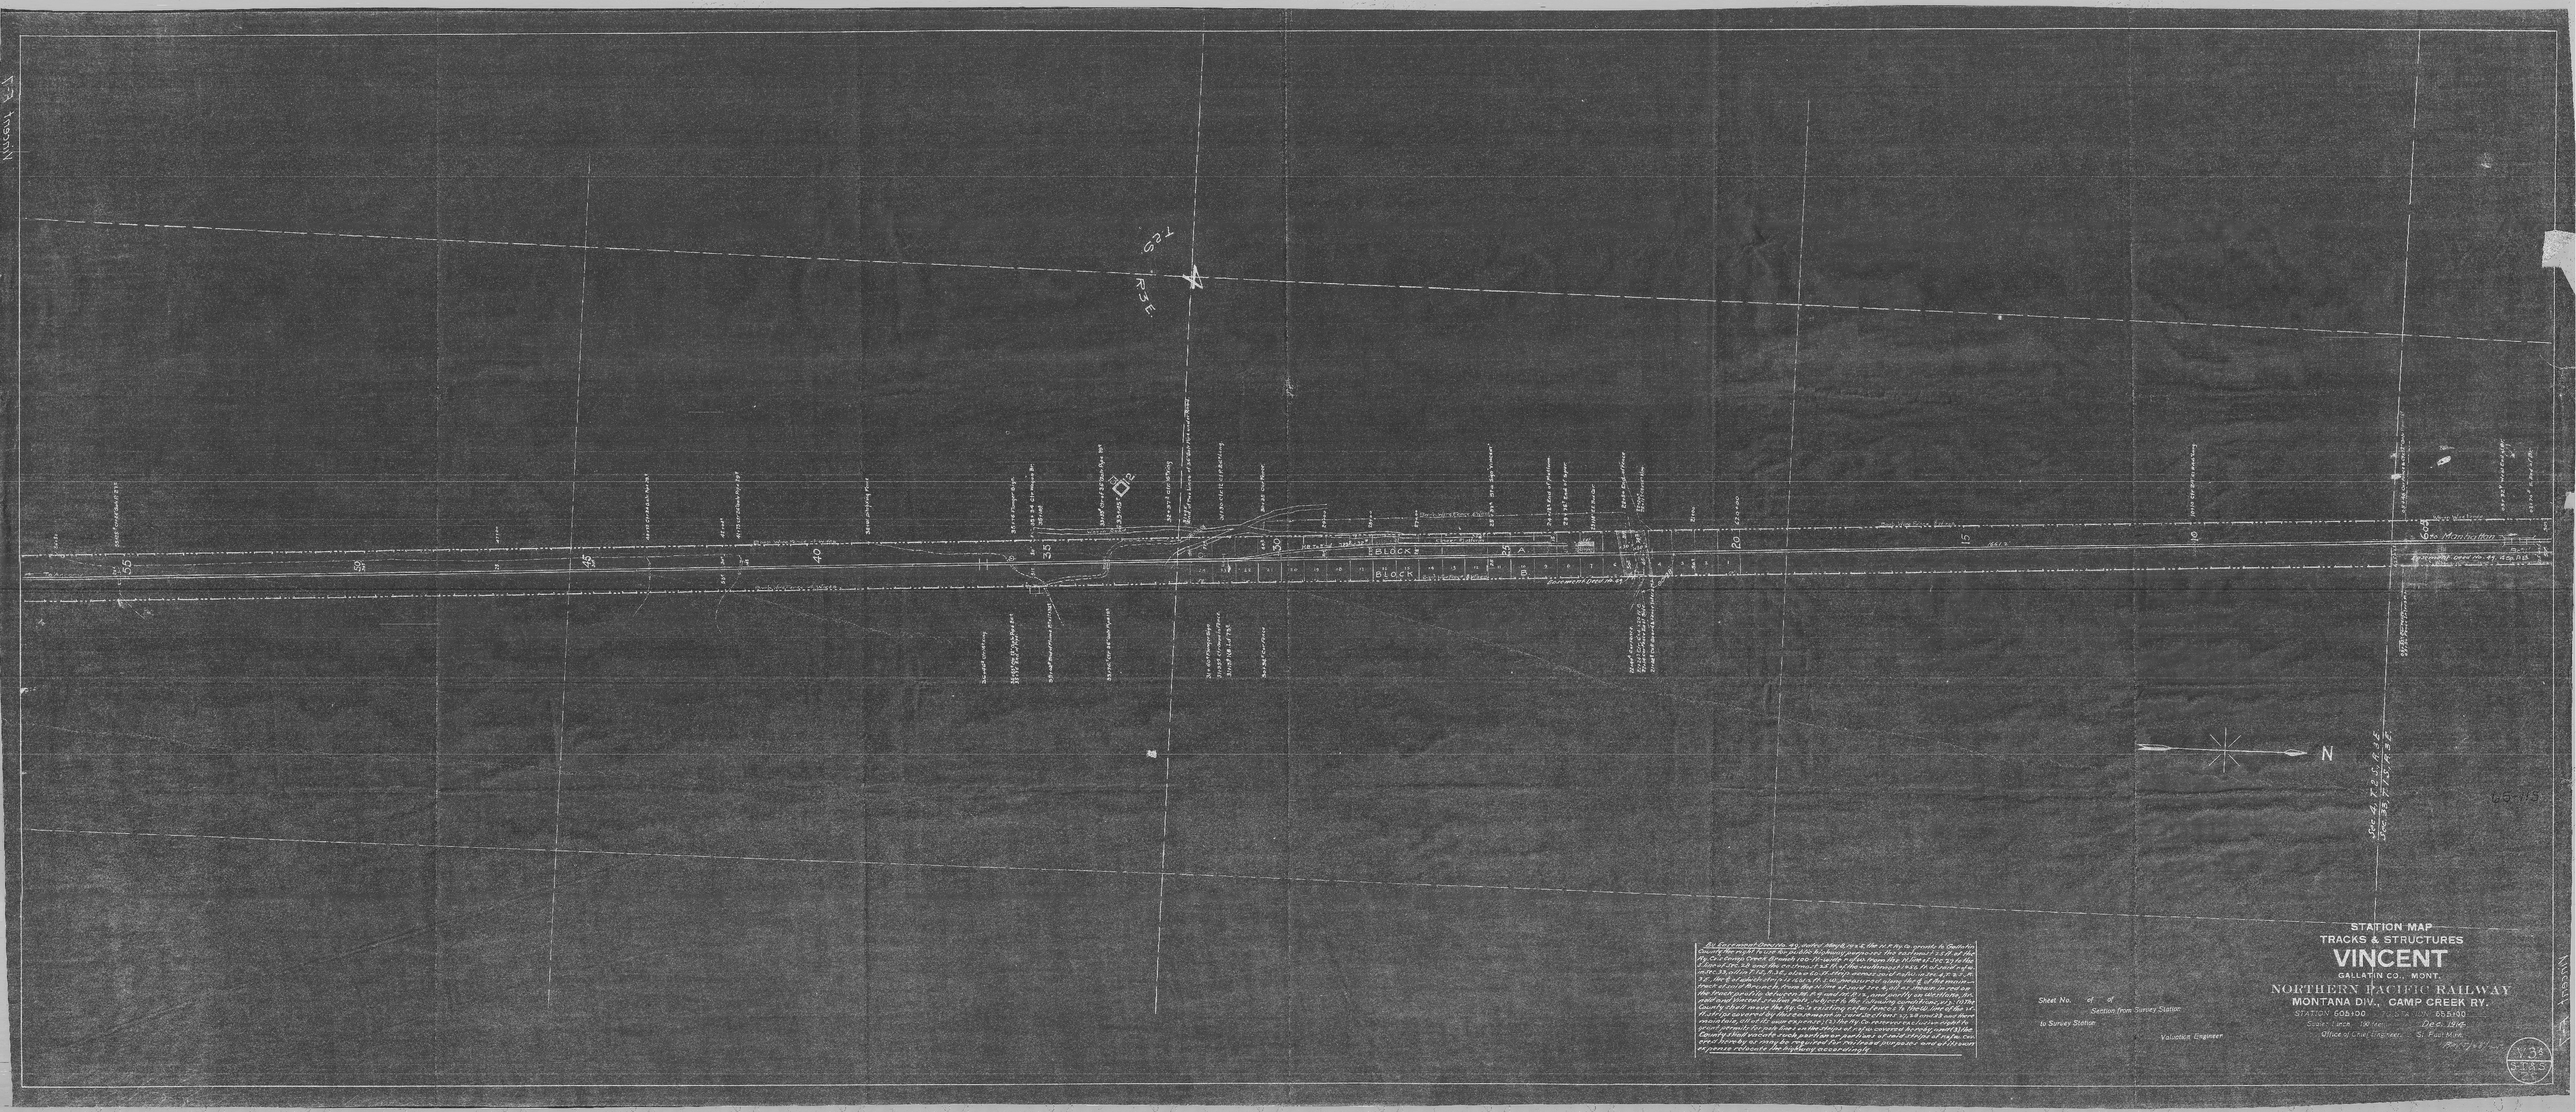


STATION MAP
TRACKS & STRUCTURES
# VINCENT
GALLATIN CO., MONT.
NORTHERN PACIFIC RAILWAY
MONTANA DIV., CAMP CREEK RY.
STATION 605+00 ... 655+00
Scale: 1 inch = 100 feet. Dec. 1914.
Office of Chief Engineer. St. Paul Minn.

Sheet No. of of
Section from Survey Station
to Survey Station
Valuation Engineer