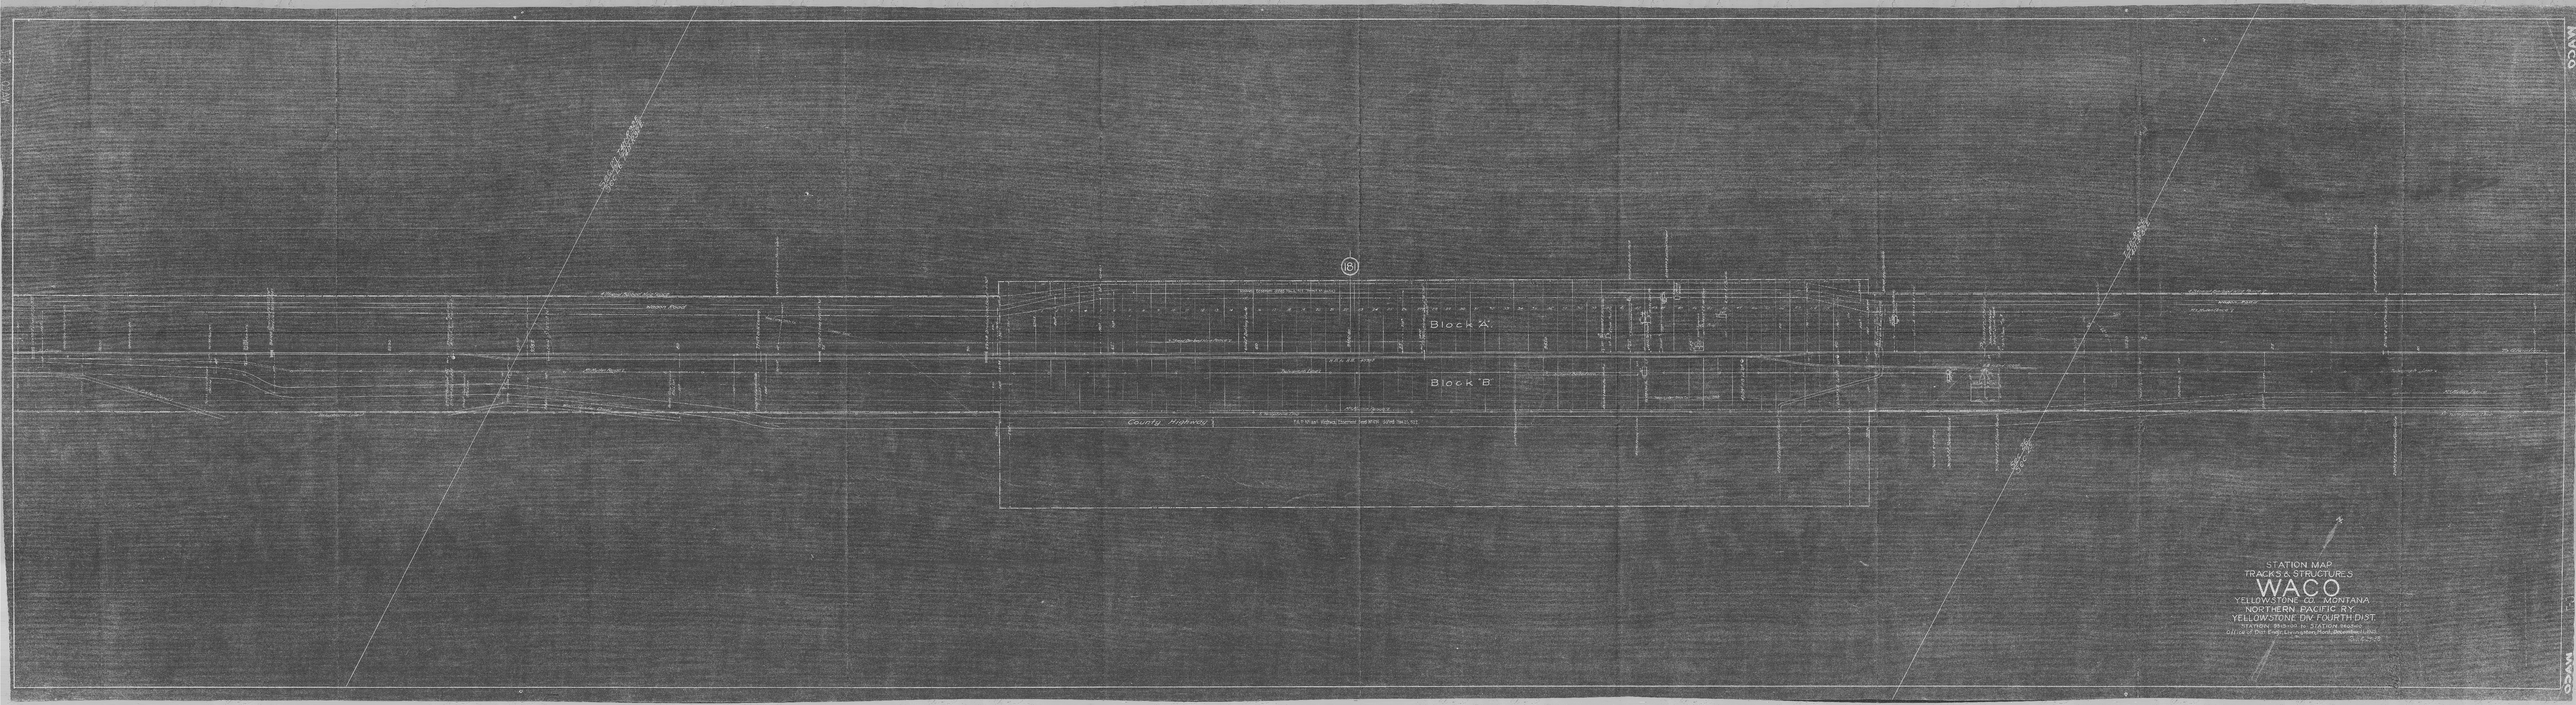
181
Block 'A'
Block 'B'
County Highway
STATION MAP
TRACKS & STRUCTURES
WACO
YELLOWSTONE CO. MONTANA
NORTHERN PACIFIC RY.
YELLOWSTONE DIV. FOURTH DIST.
STATION 8910+00 to STATION 8960+00
Office of Dist. Engr. Livingston, Mont., Bureau of Land
Dist. C-7-48
WACO