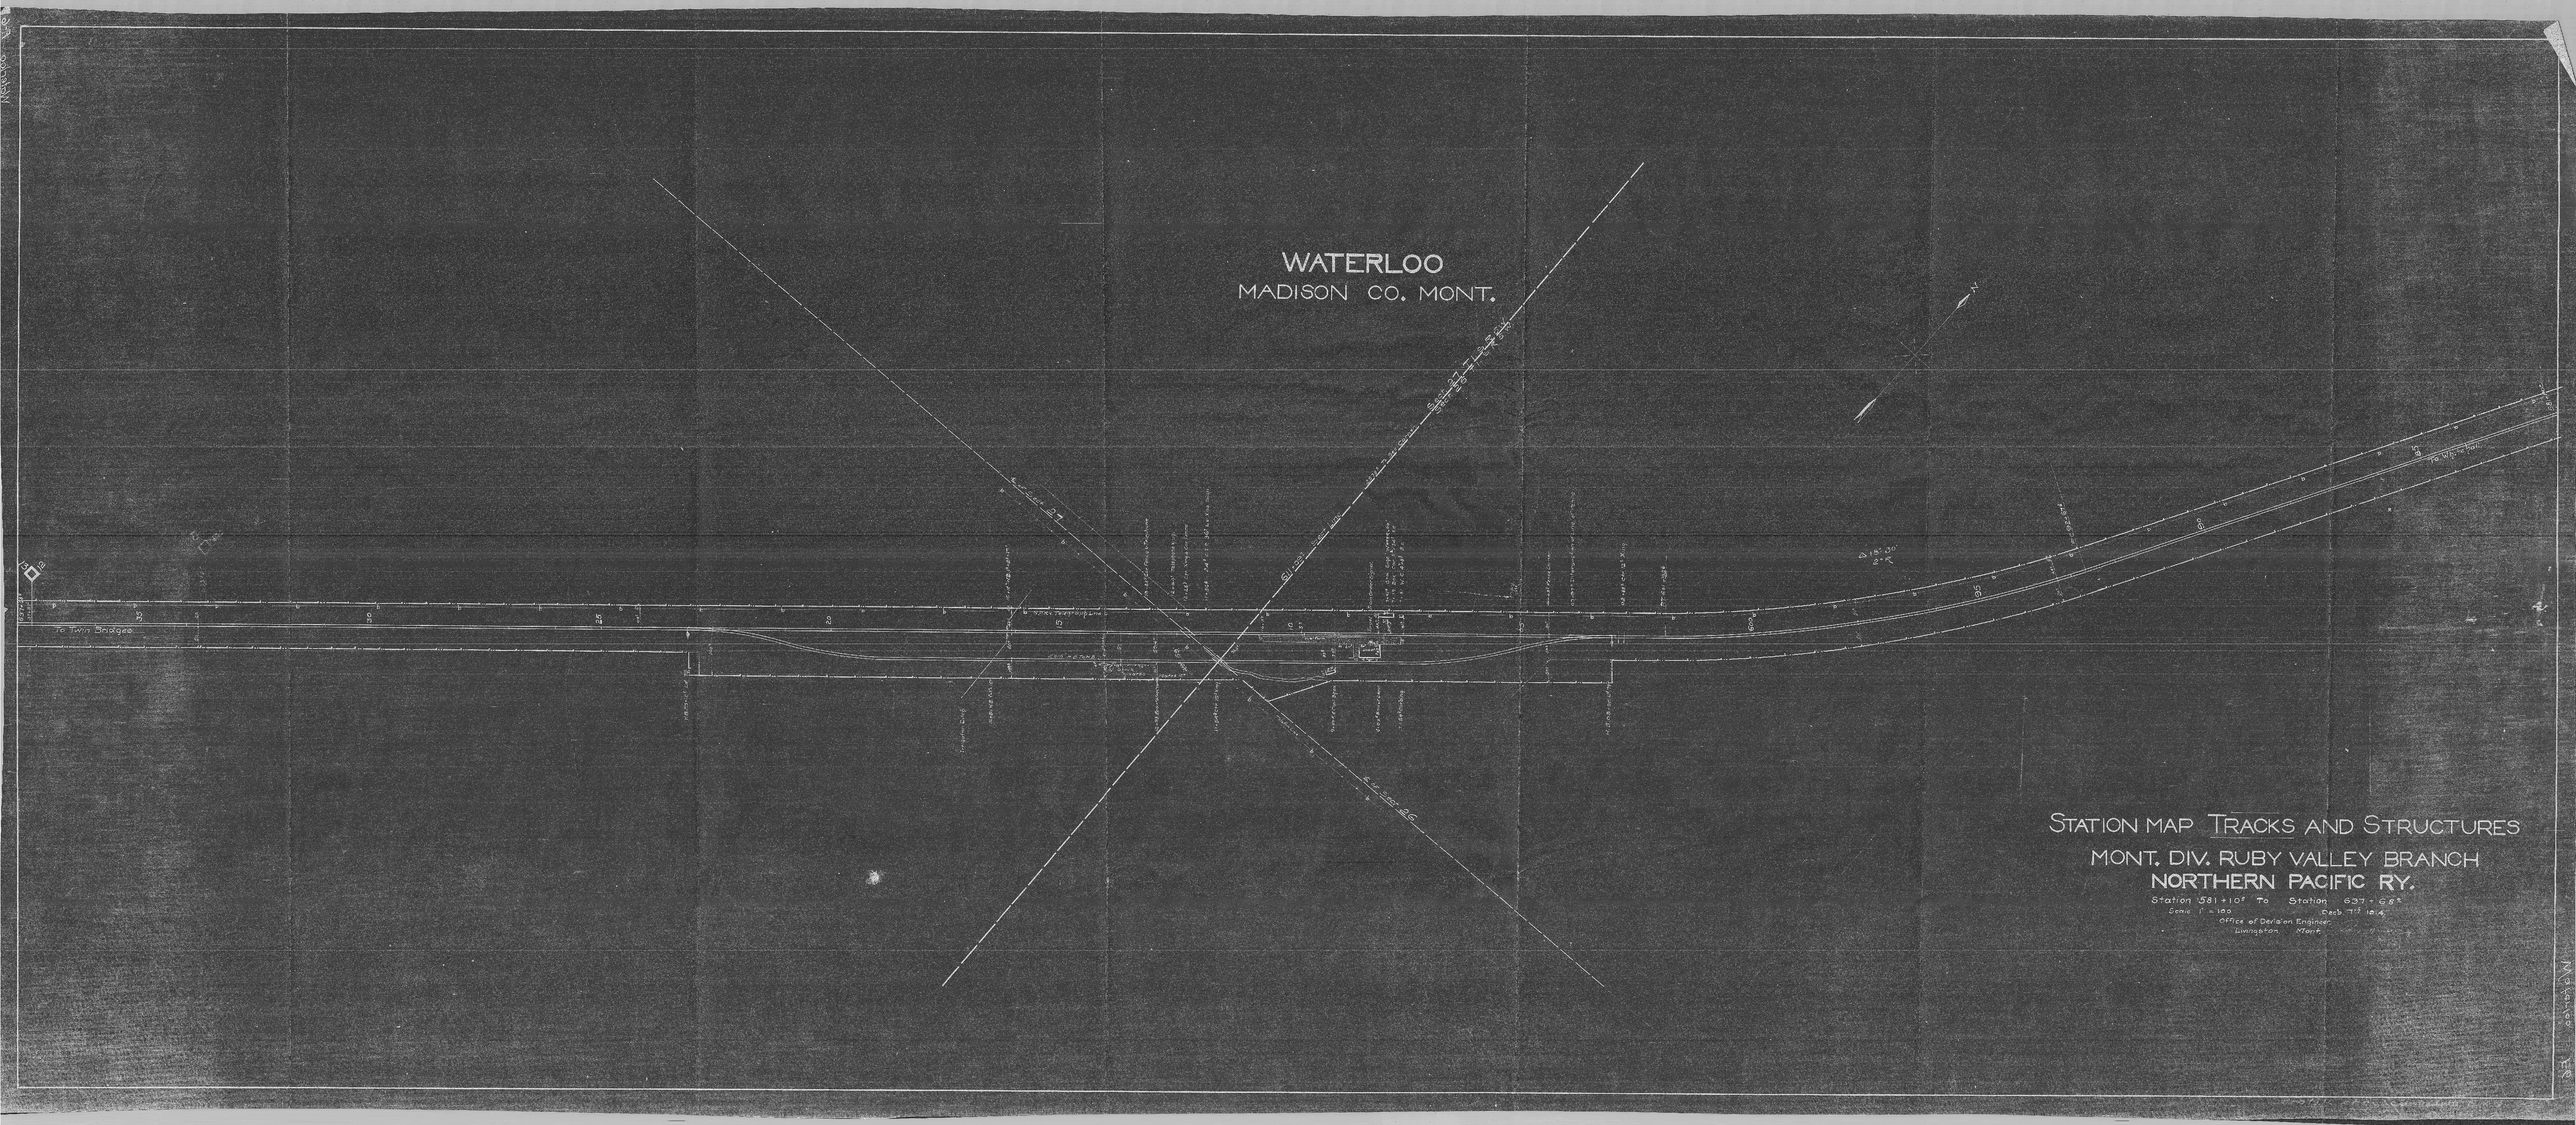
WATERLOO
MADISON CO. MONT.
To Twin Bridges
To Wh. Fall
STATION MAP TRACKS AND STRUCTURES
MONT. DIV. RUBY VALLEY BRANCH
NORTHERN PACIFIC RY.
Station 581 + 10° To Station 637 + 68°
Scale 1" = 100
Dec'b 7th 1914
Office of Division Engineer
Livingston Mont.