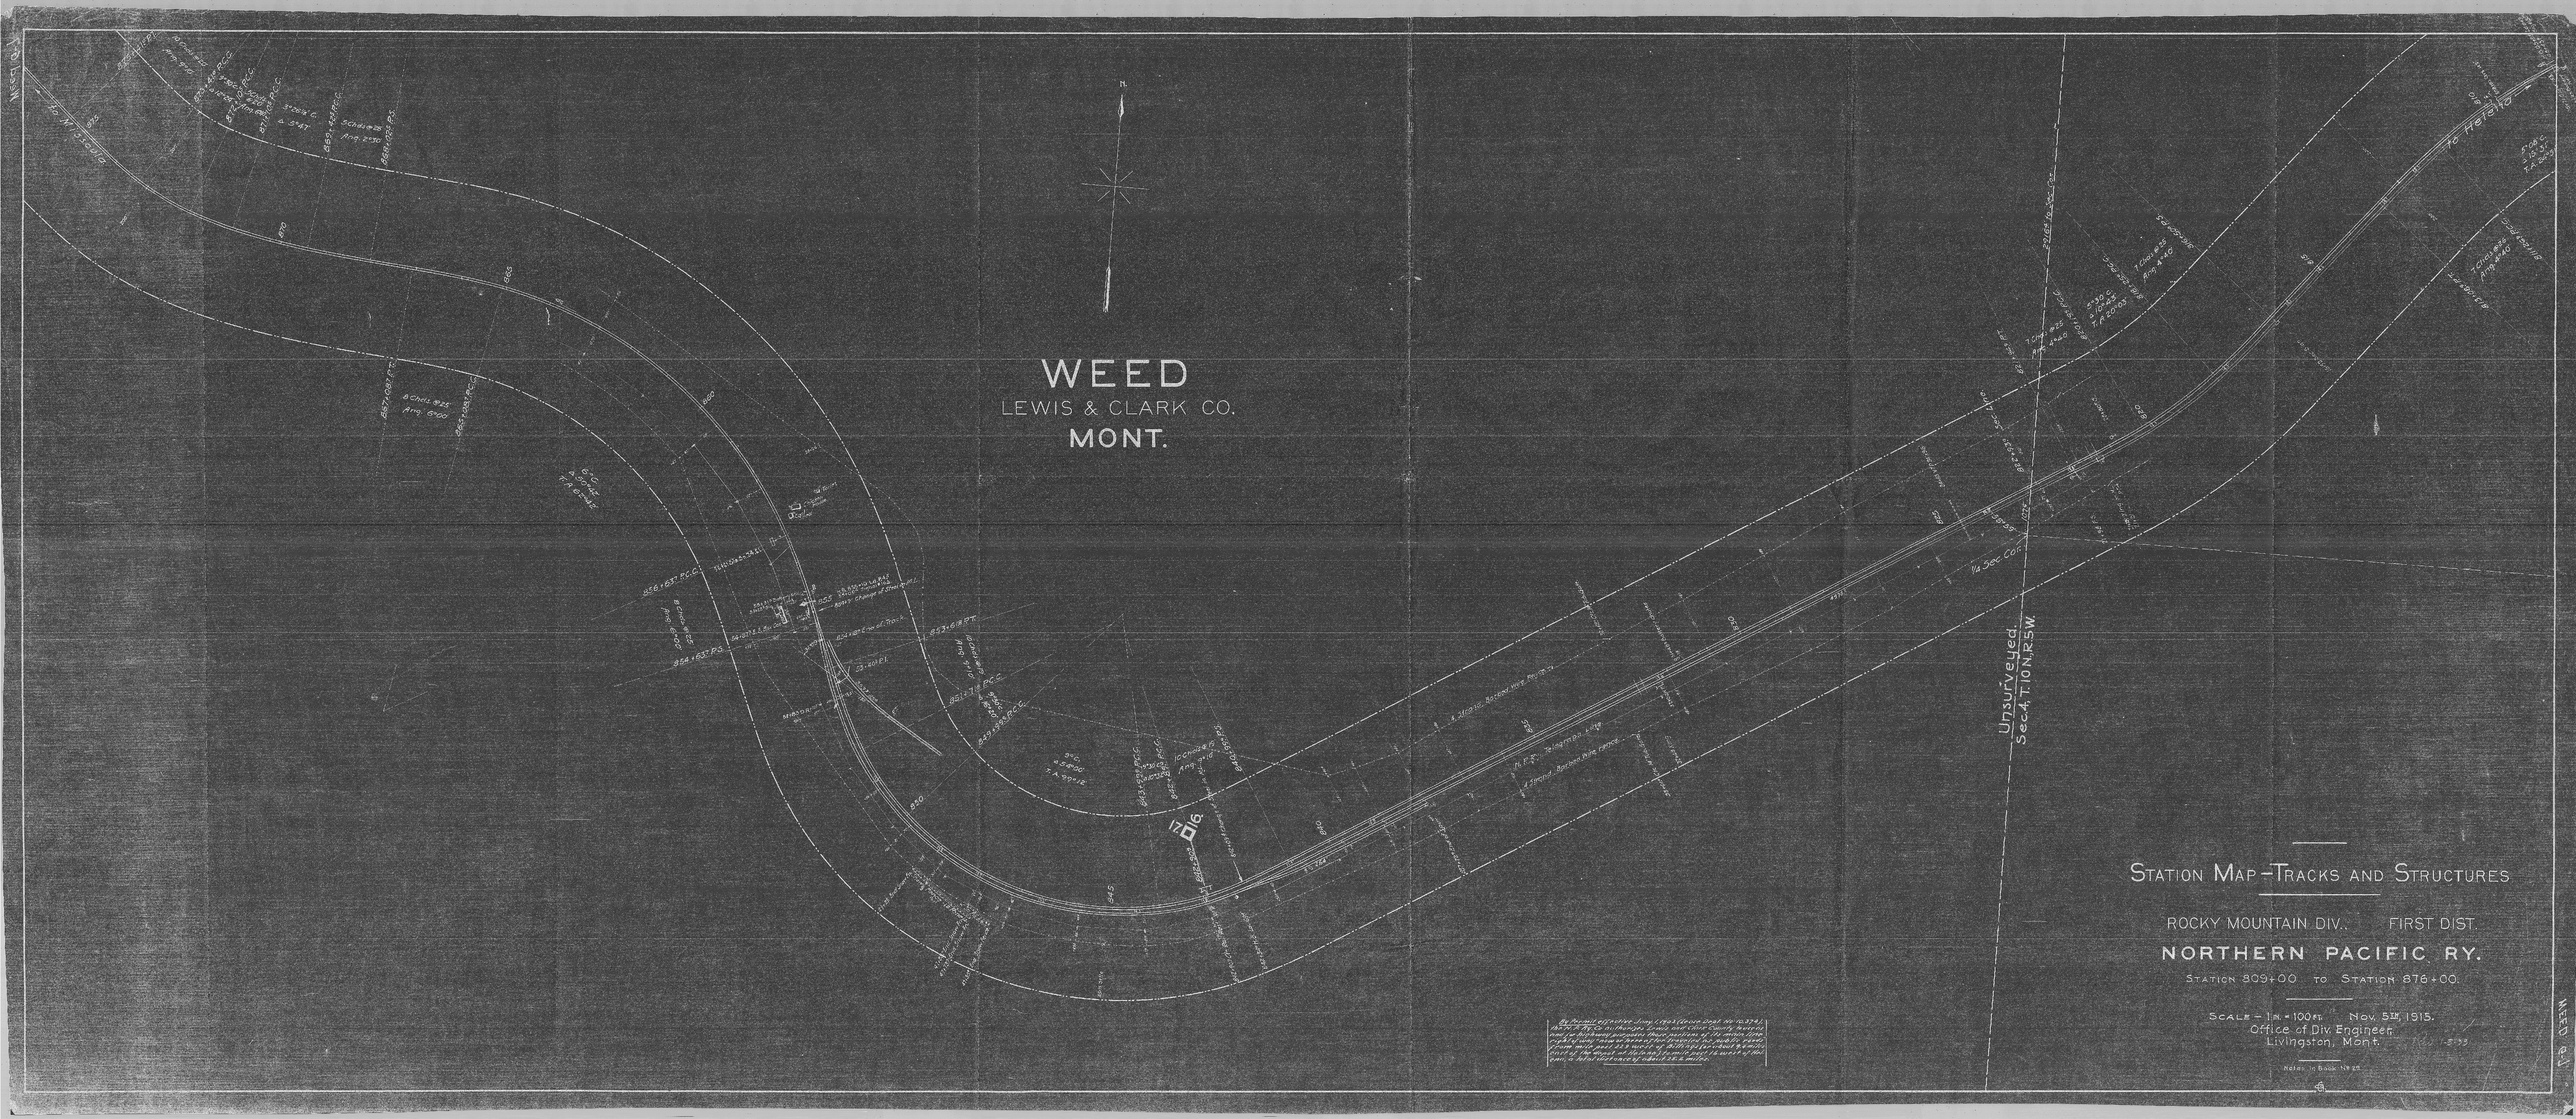
WEED
LEWIS & CLARK CO.
MONT.
N.
Unsurveyed
Sec. 4, T.10 N., R.5 W.
To Helena
Station Map - Tracks and Structures
ROCKY MOUNTAIN DIV.
FIRST DIST.
NORTHERN PACIFIC RY.
STATION 809+00 TO STATION 876+00.
SCALE - 1 IN. = 100 FT.
NOV. 5TH, 1915.
Office of Div. Engineer
Livingston, Mont.