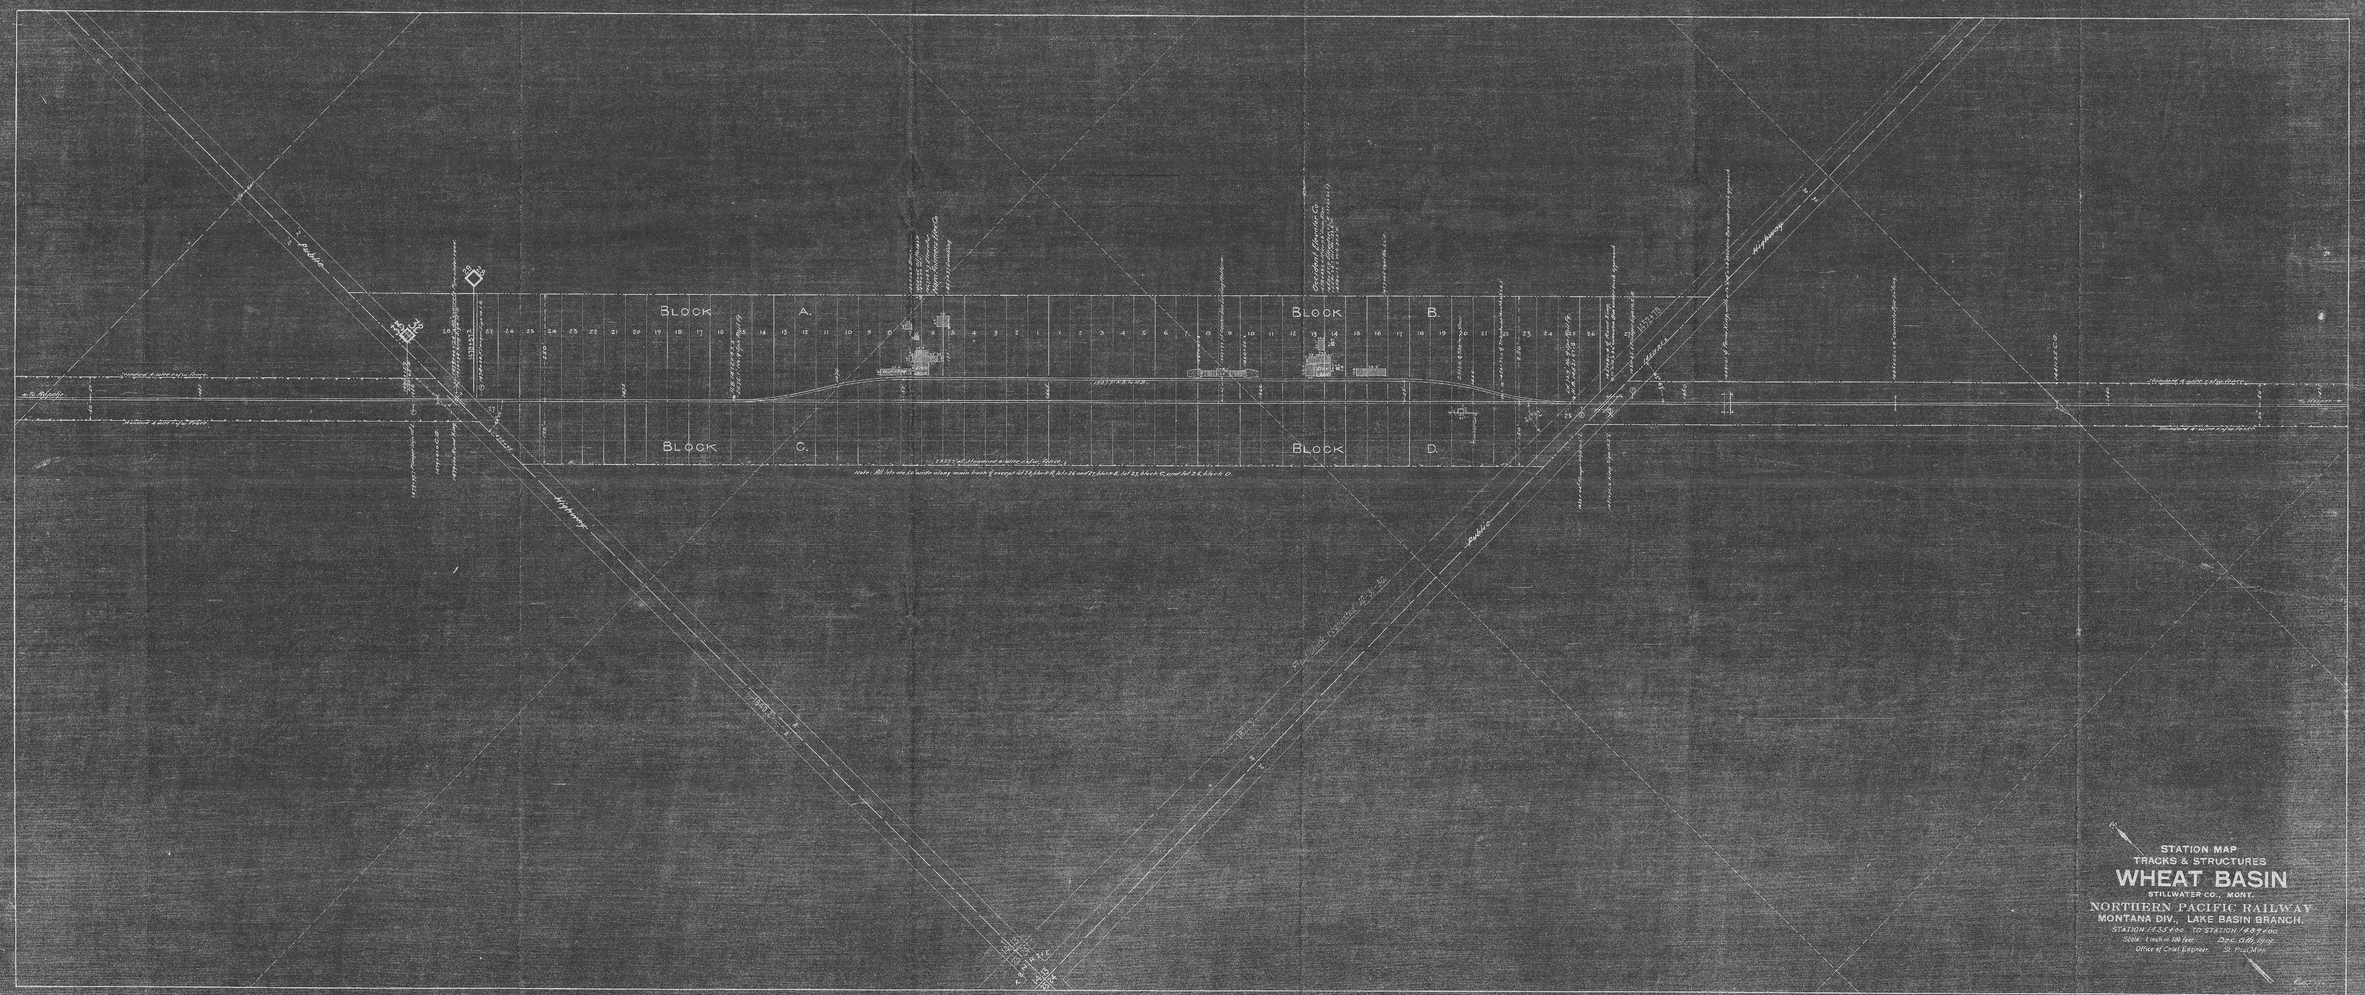
BLOCK A.
BLOCK B.
BLOCK C.
BLOCK D.
Public
Highway
STATION MAP
TRACKS & STRUCTURES
WHEAT BASIN
STILLWATER CO., MONT.
NORTHERN PACIFIC RAILWAY
MONTANA DIV., LAKE BASIN BRANCH.
STATION 1435+00 TO STATION 1489+00
Scale: 1 inch = 100 feet
Dec. 08, 1909.
Office of Chief Engineer
St. Paul, Minn.