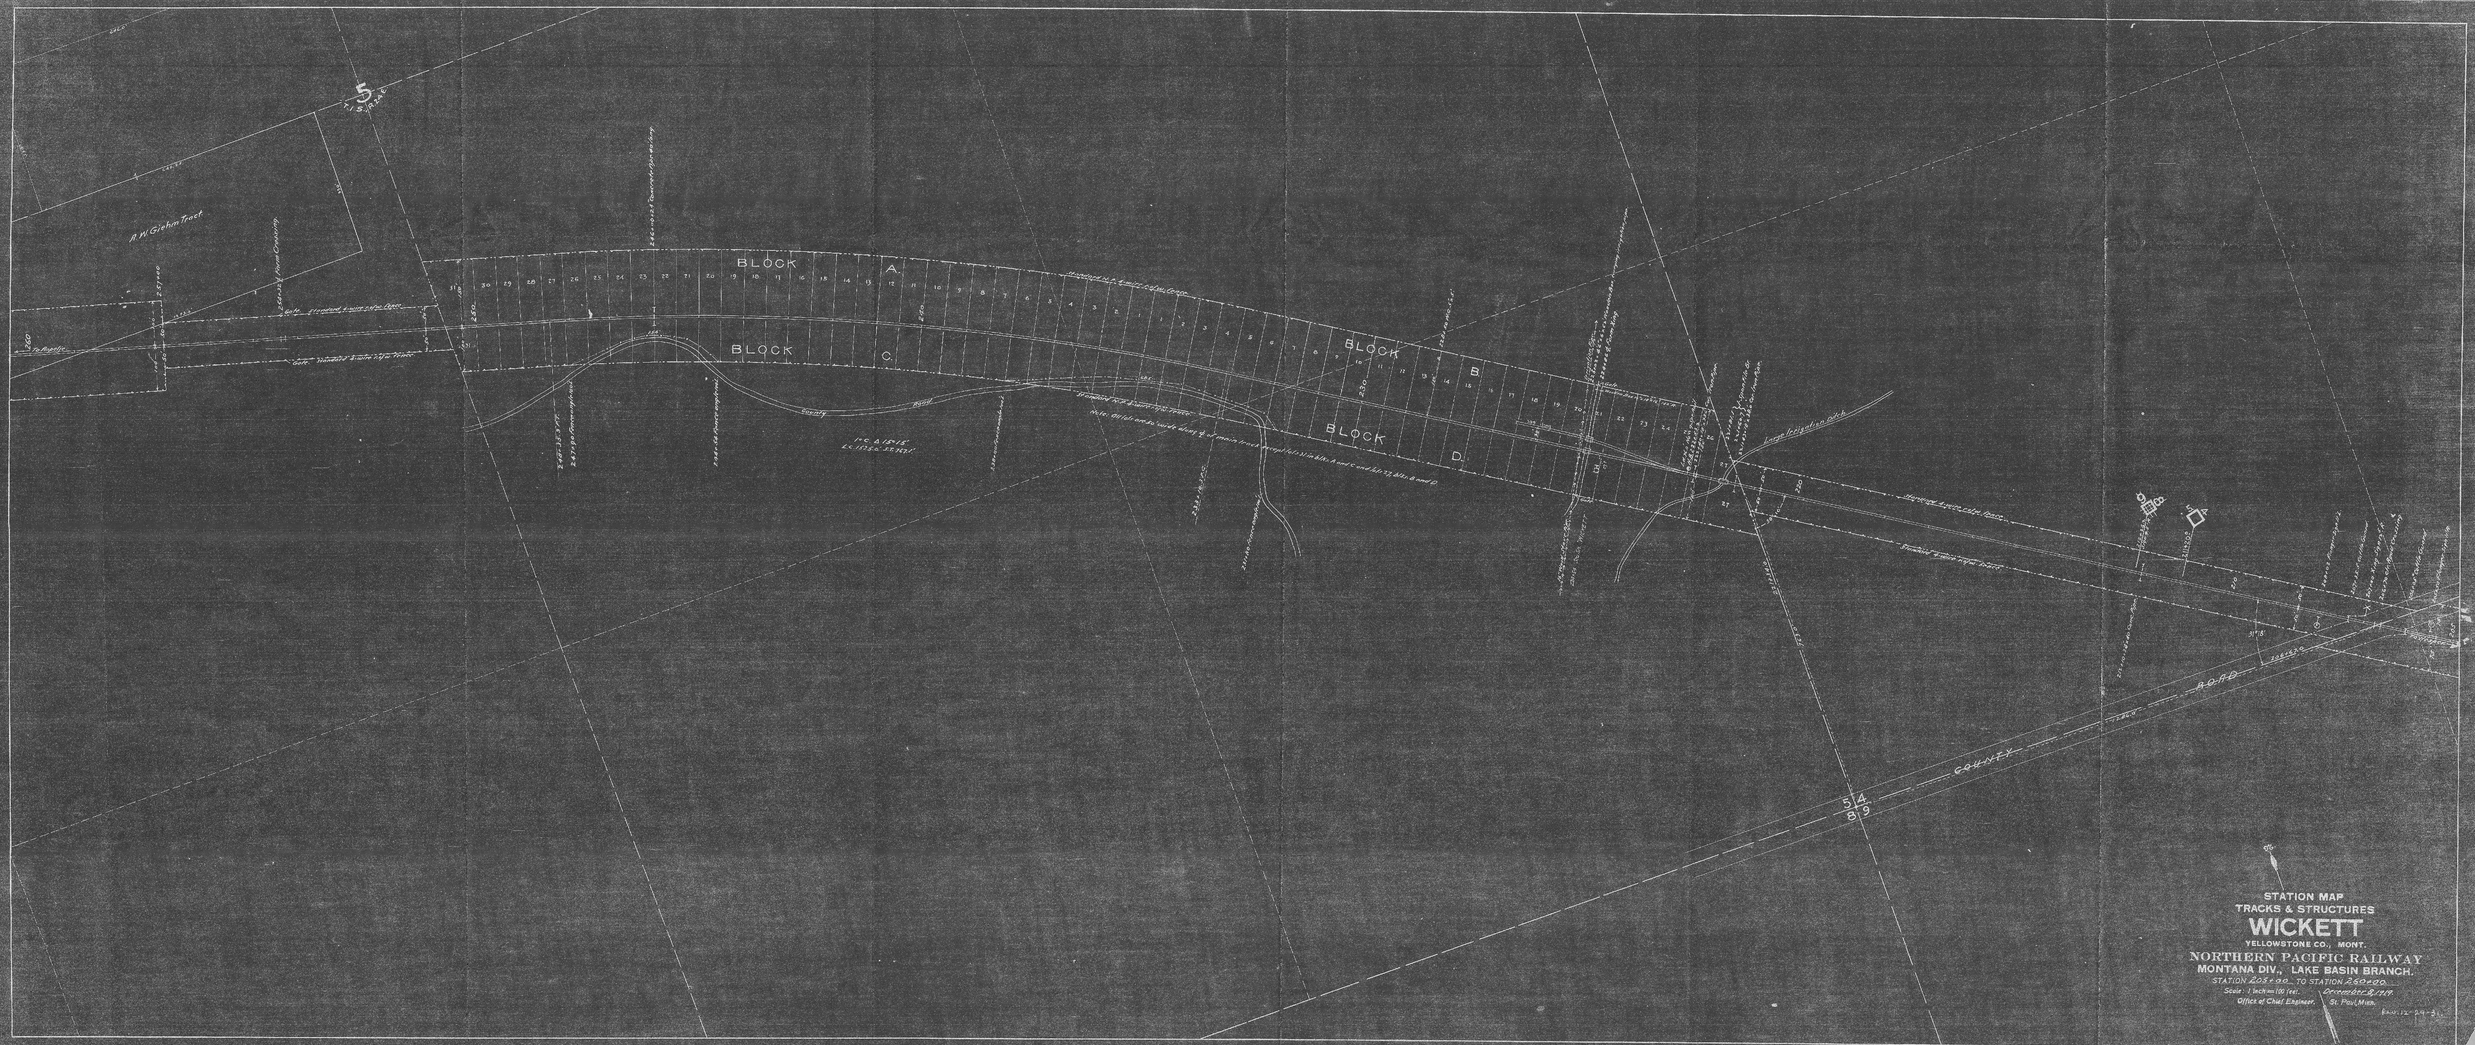
BLOCK A
BLOCK B
BLOCK C
BLOCK D
COUNTY ROAD
STATION MAP
TRACKS & STRUCTURES
WICKETT
YELLOWSTONE CO., MONT.
NORTHERN PACIFIC RAILWAY
MONTANA DIV., LAKE BASIN BRANCH.
STATION 205+00 TO STATION 250+00
Scale: 1 inch = 100 feet.
December 8, 1919.
Office of Chief Engineer, St. Paul, Minn.