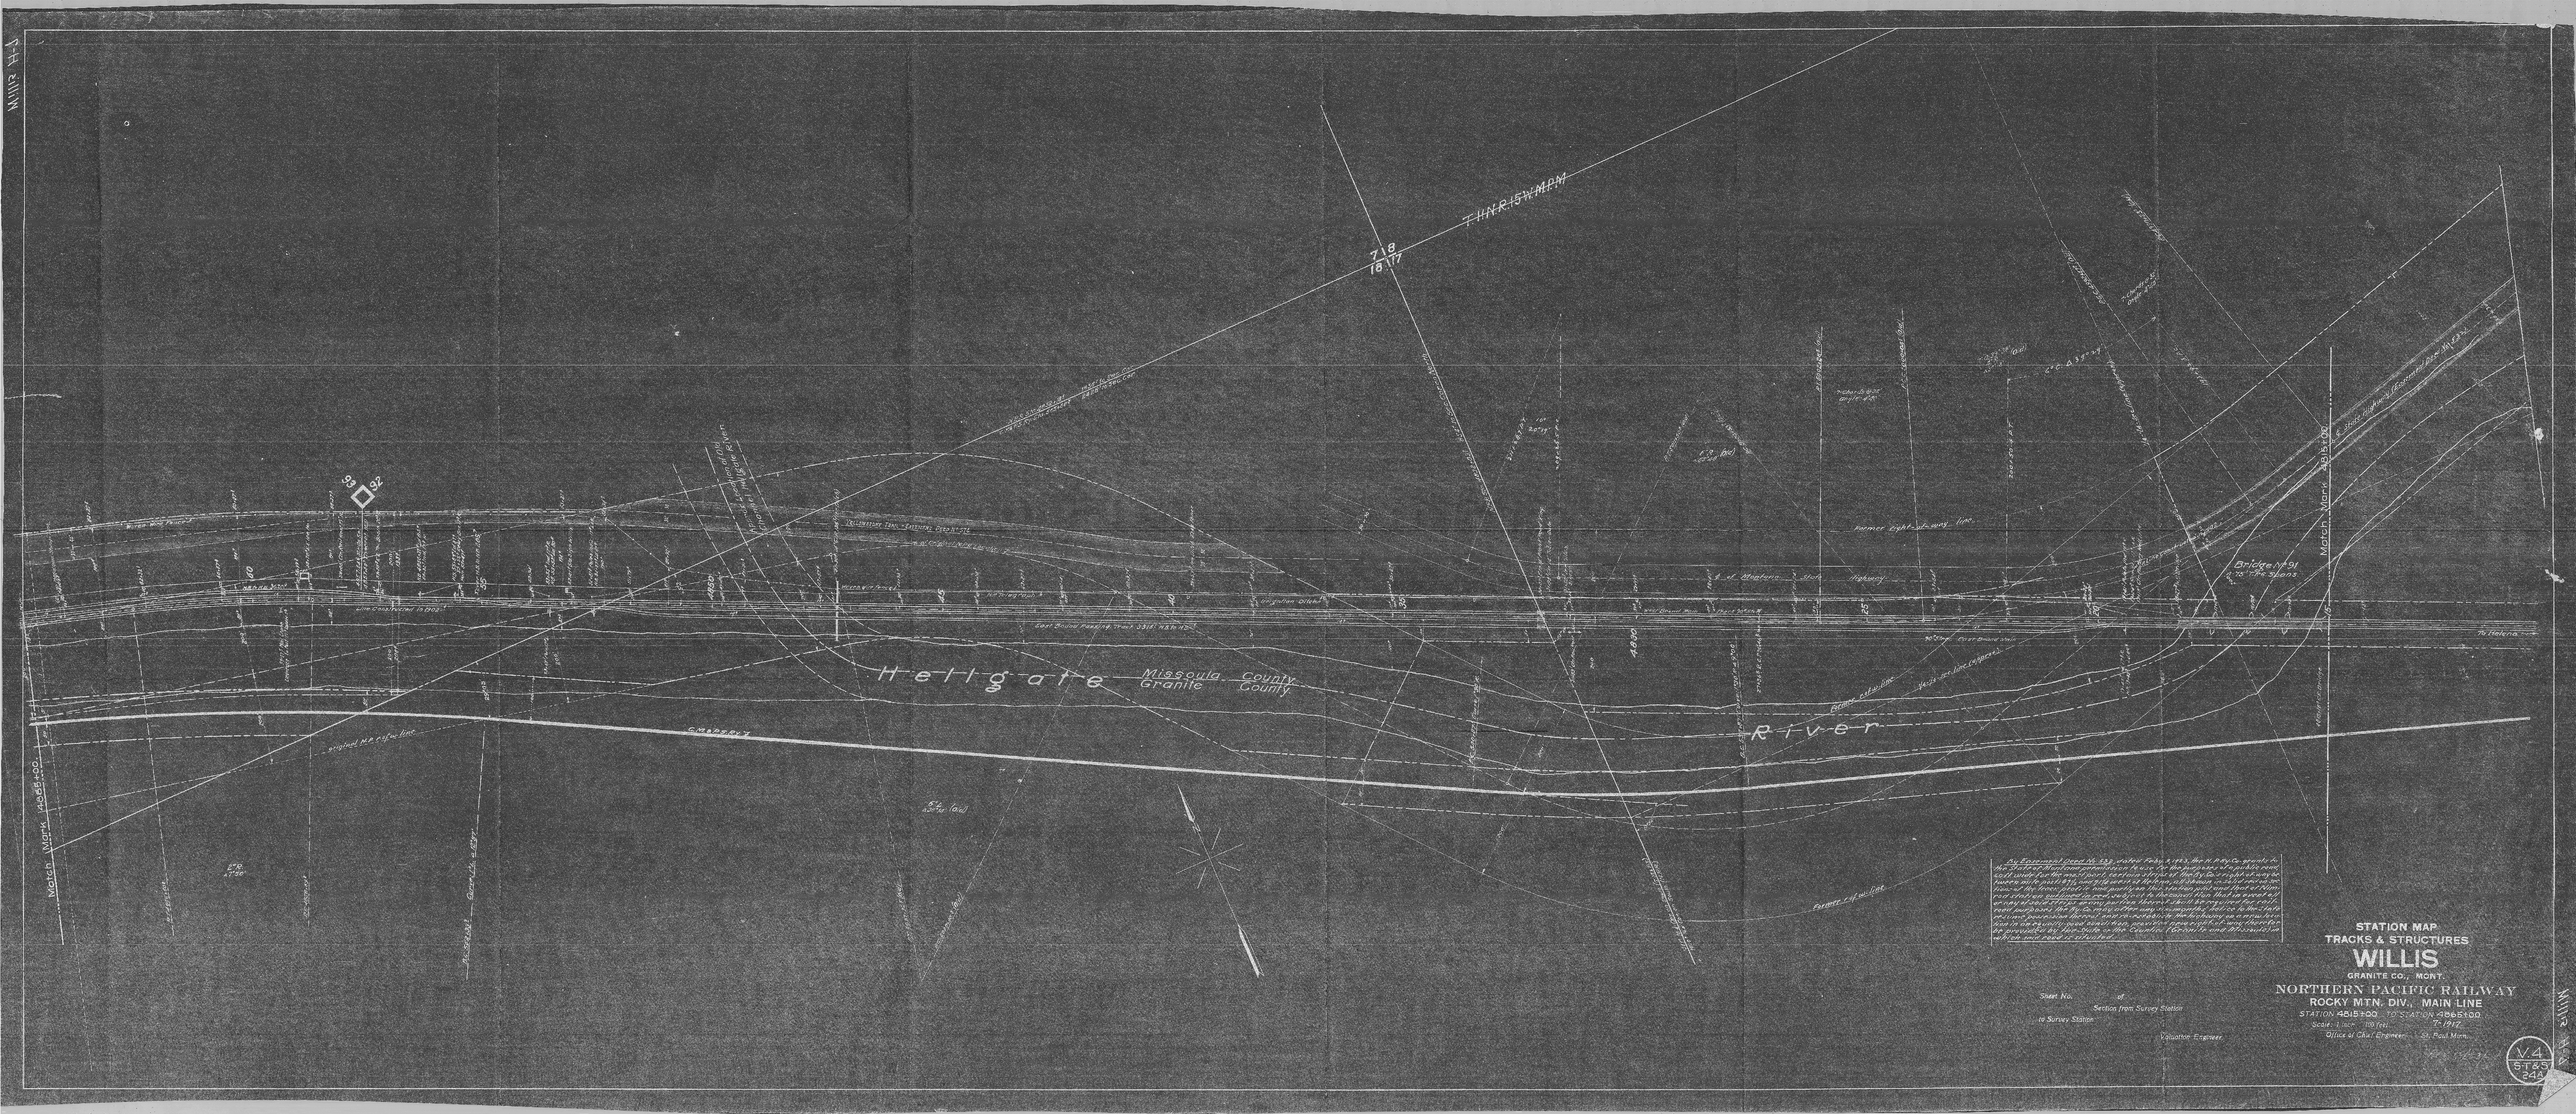

T.11N.R.15W.M.P.M.
7 8
18 17
Hellgate
Missoula County
Granite County
River
Bridge No. 91
To Helena
Match Mark 4815+00
Match Mark 4865+00
Former right-of-way line
Former cut-of-line
Sheet No. of
Section from Survey Station
to Survey Station
Valuation Engineer
STATION MAP
TRACKS & STRUCTURES
WILLIS
GRANITE CO., MONT.
NORTHERN PACIFIC RAILWAY
ROCKY MTN. DIV., MAIN LINE
STATION 4815+00 TO STATION 4865+00
Scale: 1 inch = 100 feet
7-1917
Office of Chief Engineer
St. Paul Minn.
V.4
ST&S
24A