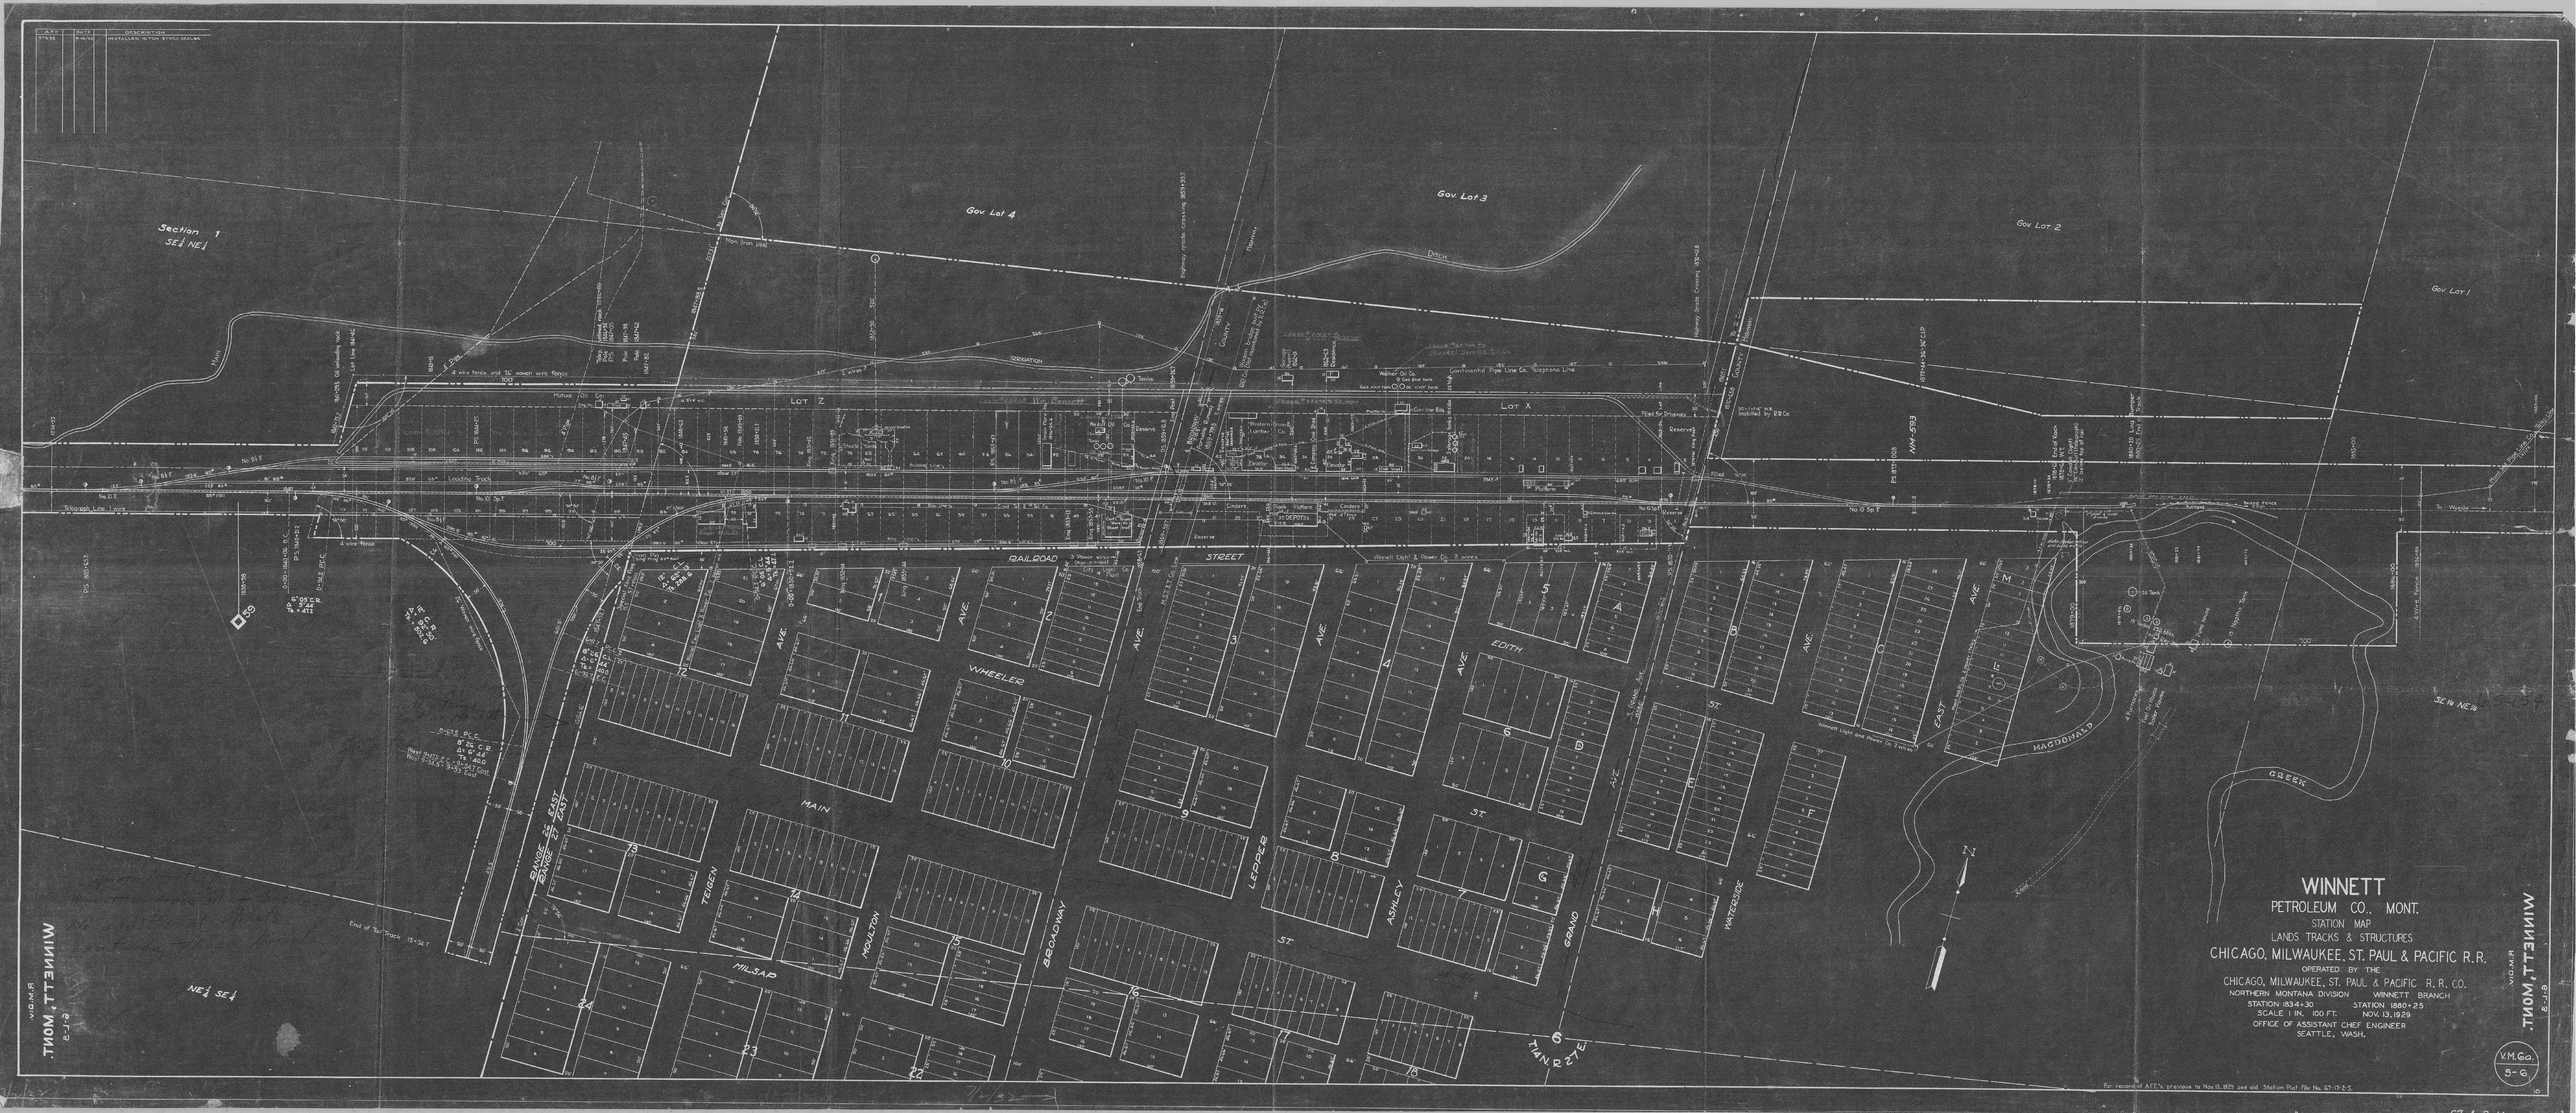
WINNETT
PETROLEUM CO., MONT.
STATION MAP
LANDS TRACKS & STRUCTURES
CHICAGO, MILWAUKEE, ST. PAUL & PACIFIC R.R.
OPERATED BY THE
CHICAGO, MILWAUKEE, ST. PAUL & PACIFIC R. R. CO.
NORTHERN MONTANA DIVISION WINNETT BRANCH
STATION 1834+30 STATION 1880+25
SCALE 1 IN. 100 FT. NOV. 13, 1929
OFFICE OF ASSISTANT CHIEF ENGINEER
SEATTLE, WASH.
V.M.Ga.
S-6
For record of A.E.C.'s previous to Nov 13, 1929 see old Station Plat File No. 67-17-2-5.
Section 1
SE¼ NE¼
Gov. Lot 4
Gov. Lot 3
Gov. Lot 2
Gov. Lot 1
LOT Z
LOT X
RAILROAD STREET
WHEELER AVE.
EDITH ST.
MAIN ST.
MILSAP ST.
TEIGEN AVE.
MOULTON AVE.
BROADWAY AVE.
LEPPER AVE.
ASHLEY AVE.
GRAND AVE.
WATERSIDE AVE.
EAST AVE.
MACDONALD CREEK
RANGE 25 EAST
RANGE 27 EAST
NE¼ SE¼
SE¼ NE¼
T14N R27E
WINNETT, MONT.
W.M.Ga.
S-6