PLANS
NOT
TO
SCALE

FED. ROAD DIST. NO	STATE	PROJECT NO.	SHEET NO.	TOTAL SHEETS
	MONT.	F 8-4(4)88	1	1

TOSTON - SOUTH

PARCEL	NAME	ADDRESS	TOTAL AREA	GROSS R/W AREA	P.T.W. AREA	AREA TO BE ACQUIRED
1	LEGRANDE CAZIAR			5.51AC.	5.08AC.	0.43AC.

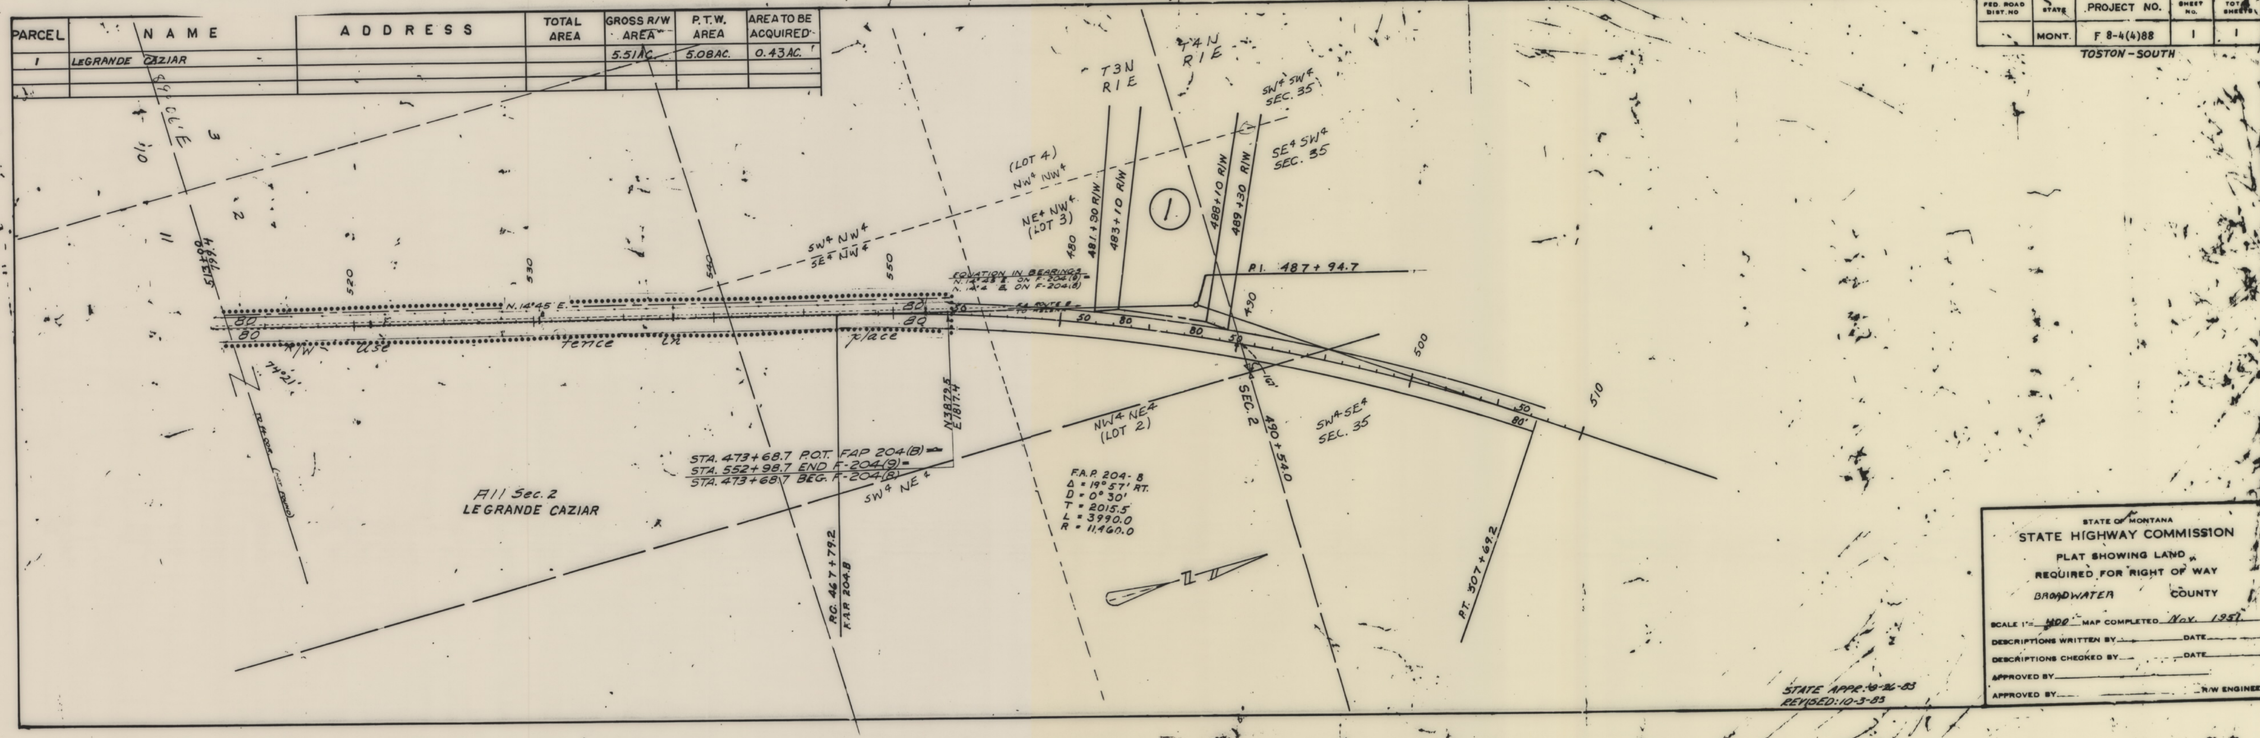

STATE OF MONTANA
STATE HIGHWAY COMMISSION
PLAT SHOWING LAND REQUIRED FOR RIGHT OF WAY
BROADWATER COUNTY

SCALE 1" = 400' MAP COMPLETED Nov. 1987
DESCRIPTIONS WRITTEN BY _____ DATE _____
DESCRIPTIONS CHECKED BY _____ DATE _____
APPROVED BY _____
APPROVED BY _____ R/W ENGINEER

STATE APPR. 10-26-83
REVISED: 10-3-83

F 8-4(4)88 SHT 1 OF 1