PLANS
NOT
TO
SCALE

OWNERSHIPS

PARCEL	NAME	ADDRESS	TOTAL AREA	GROSS R/W AREA	P.T.W. AREA	AREA TO BE ACQUIRED	REMAINDER LEFT	REMAINDER RIGHT	CONST. PERM LEFT	CONST. PERM RIGHT
1	M. JOSEPH & MARGUIRETE HAUBER	1450 WAGNER DRIVE LAKE HAVASU CITY AZ 86403							0.31 Ac.	
2	BASSIE M. ROJESKI AND CAROL ANN HIRSCH	1715 NORTH FREDERIC BURBANK, CA 91505								0.46 AC.

STATE OF MONTANA	FED. AID PROJECT NUMBERS CONST. NO.	R/W NO.	STATE NO.	SHEET NO.	TOTAL SHEETS
	HES 1-2(29)138			1	1

N.E. OF COLUMBIA FALLS

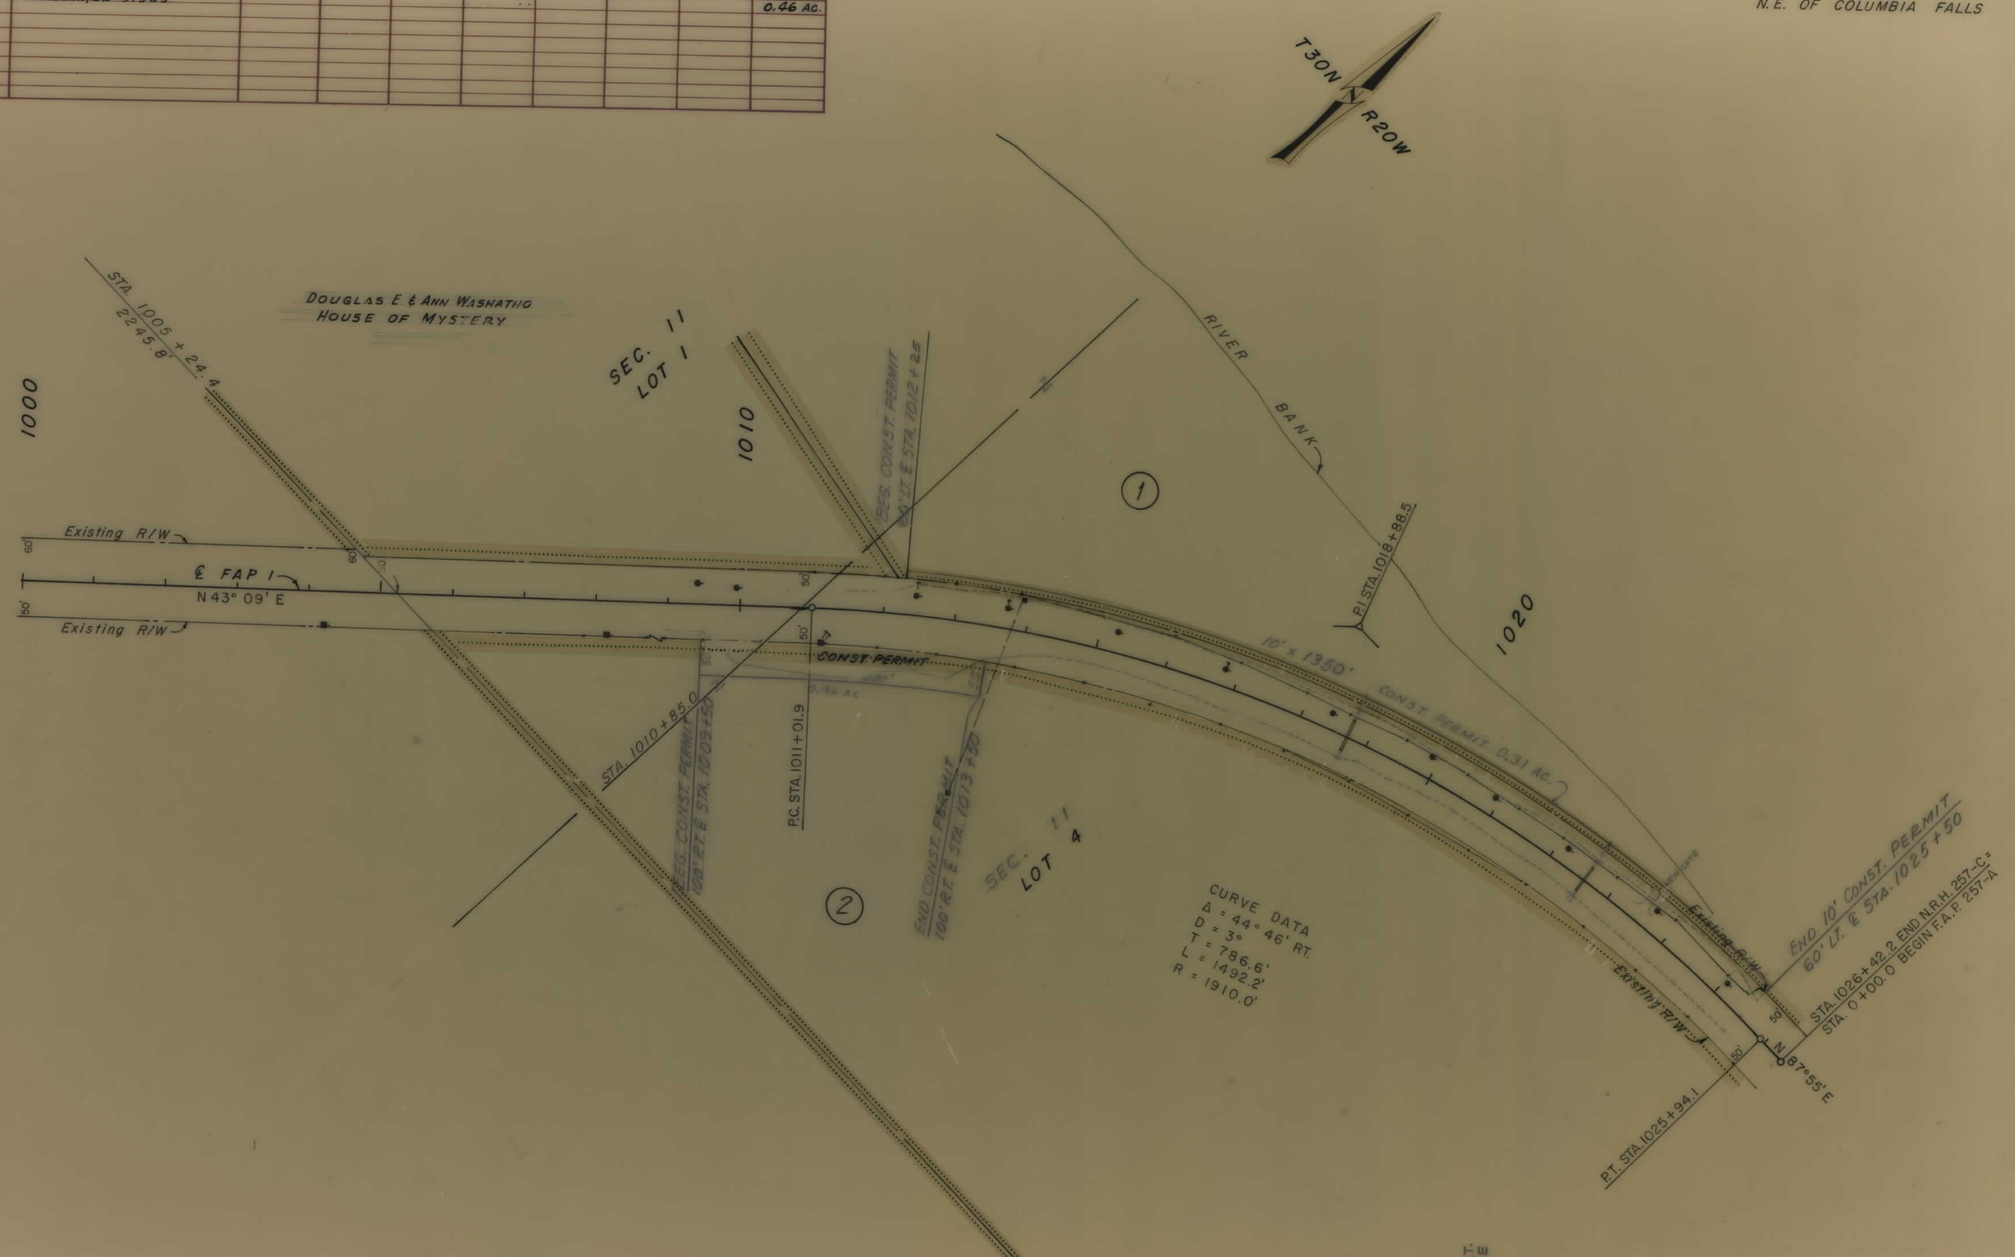

BACKSLOPE LIMITS
INCLUDE ROUNDING
CONSTRUCTION LIMITS
TOP OF CUT
TOE OF FILL

MAP TRANS. TO R/W
MAP REVISED 6-8-87
FHWA APPROVAL 8 31 87

STATE OF MONTANA
DEPARTMENT OF HIGHWAYS
LAND REQUIRED FOR RIGHT OF WAY
FLATHEAD COUNTY
SCALE 1" = 100 MAP COMPLETED

HES 1-2(29)138 SHT 1 OF 1