PLANS
NOT
TO
SCALE

FED. ROAD DIST. NO	STATE	FED. AID PROJ. NO.	STATE P/W No.	SHEET No.	TOTAL SHEETS
1	MONT.	S-7 (4)	3007-01	1	2

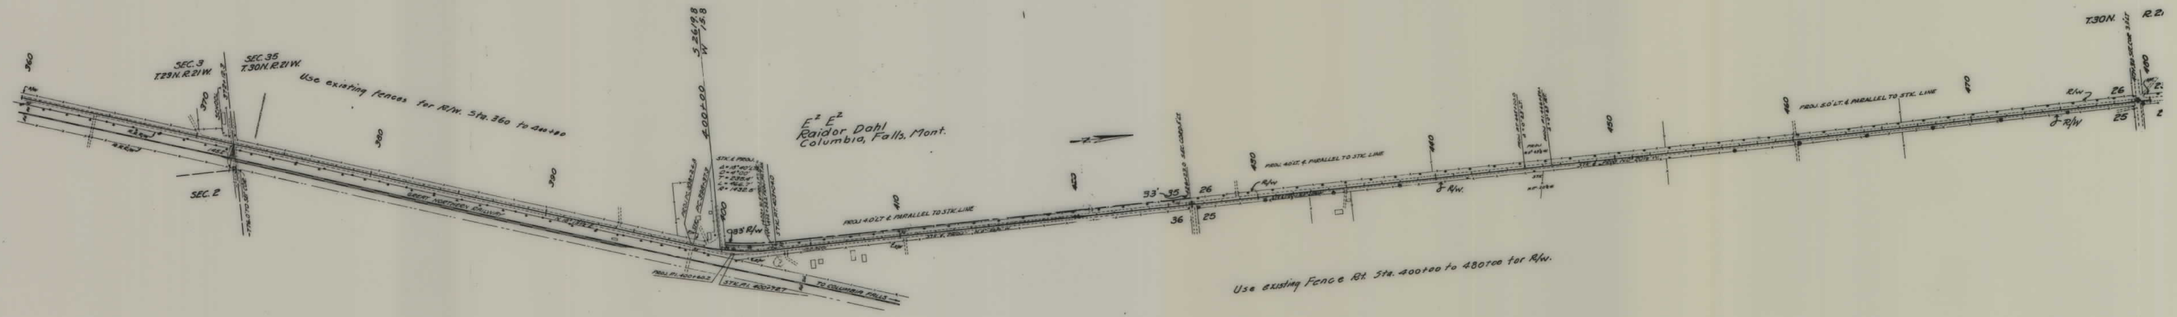

STATE OF MONTANA

STATE HIGHWAY COMMISSION

PLAT SHOWING LAND

REQUIRED FOR RIGHT OF WAY

FLATHEAD COUNTY

SCALE 1" 400' MAP COMPLETED Jan. 2, 1966

DESCRIPTIONS WRITTEN BY _____ DATE _____

DESCRIPTIONS CHECKED BY _____ DATE _____

APPROVED BY _____ PLANS DEPT.

APPROVED BY _____ R/W ENGINEER

S 7(4) SHT 1 OF 2

FED. ROAD DIST. NO	STATE	FED. AID PROJ. NO.	STATE R/W No.	SHEET No.	TOTAL SHEETS
1	MONT.	S-7(14)	3007-06	2	2

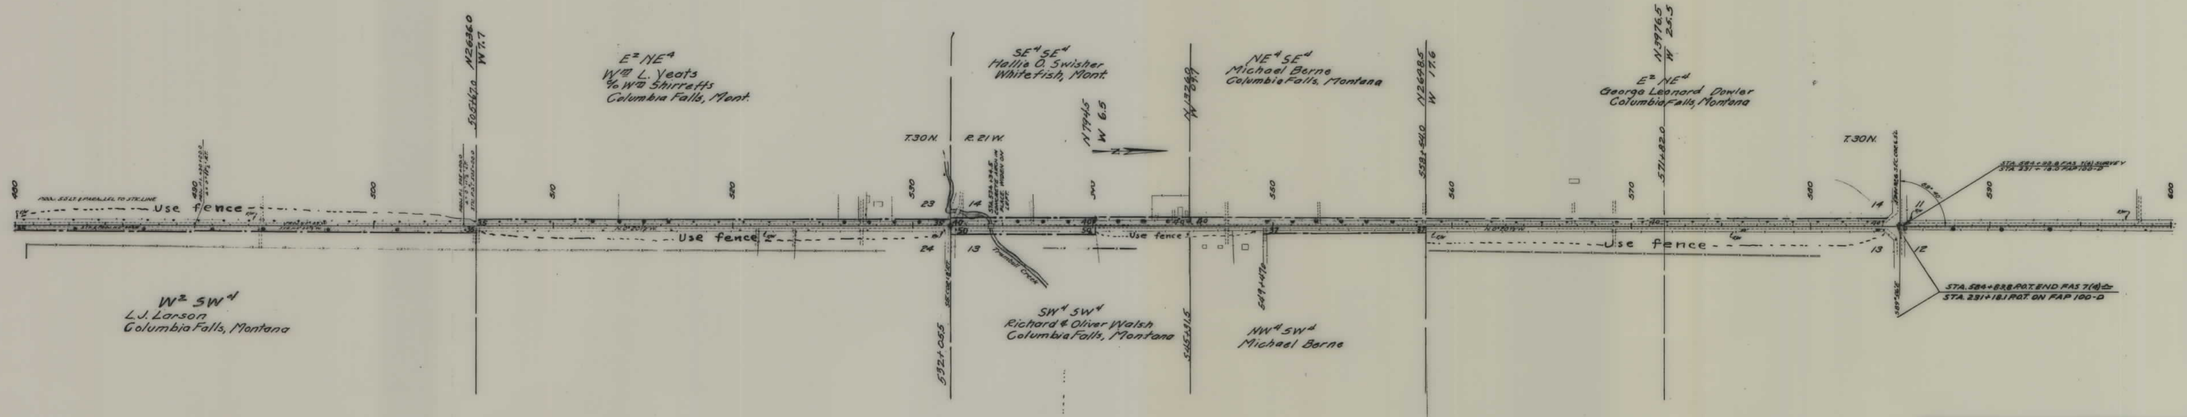

STATE OF MONTANA

STATE HIGHWAY COMMISSION

PLAT SHOWING LAND

REQUIRED FOR RIGHT OF WAY

FLATHEAD COUNTY

SCALE 1"= 400' MAP COMPLETED Jan. 2 1946

DESCRIPTIONS WRITTEN BY _____ DATE _____

DESCRIPTIONS CHECKED BY _____ DATE _____

APPROVED BY _____ PLANS DEPT.

APPROVED BY _____ R/W ENGINEER

S 7(4) SHT 2 OF 2

5